6/29/2007

FAP RTE	SECTION	COUNTY	TOTAL SHEETS	SHEET NO.
	60-15, 60-15B	MADISON	474	277
STA.		TO STA.		
FED. ROAD DIST. NO.		ILLINOIS	FED. AID PROJECT	
			CONTRACT NO. 76323	

ORIGINAL SURVEY	SURVEYED	BY	DATE
	ADJUSTED		
NOTE BOOK	TEMPLATE		
NO.	AREAS		
	AREAS CHECKED		

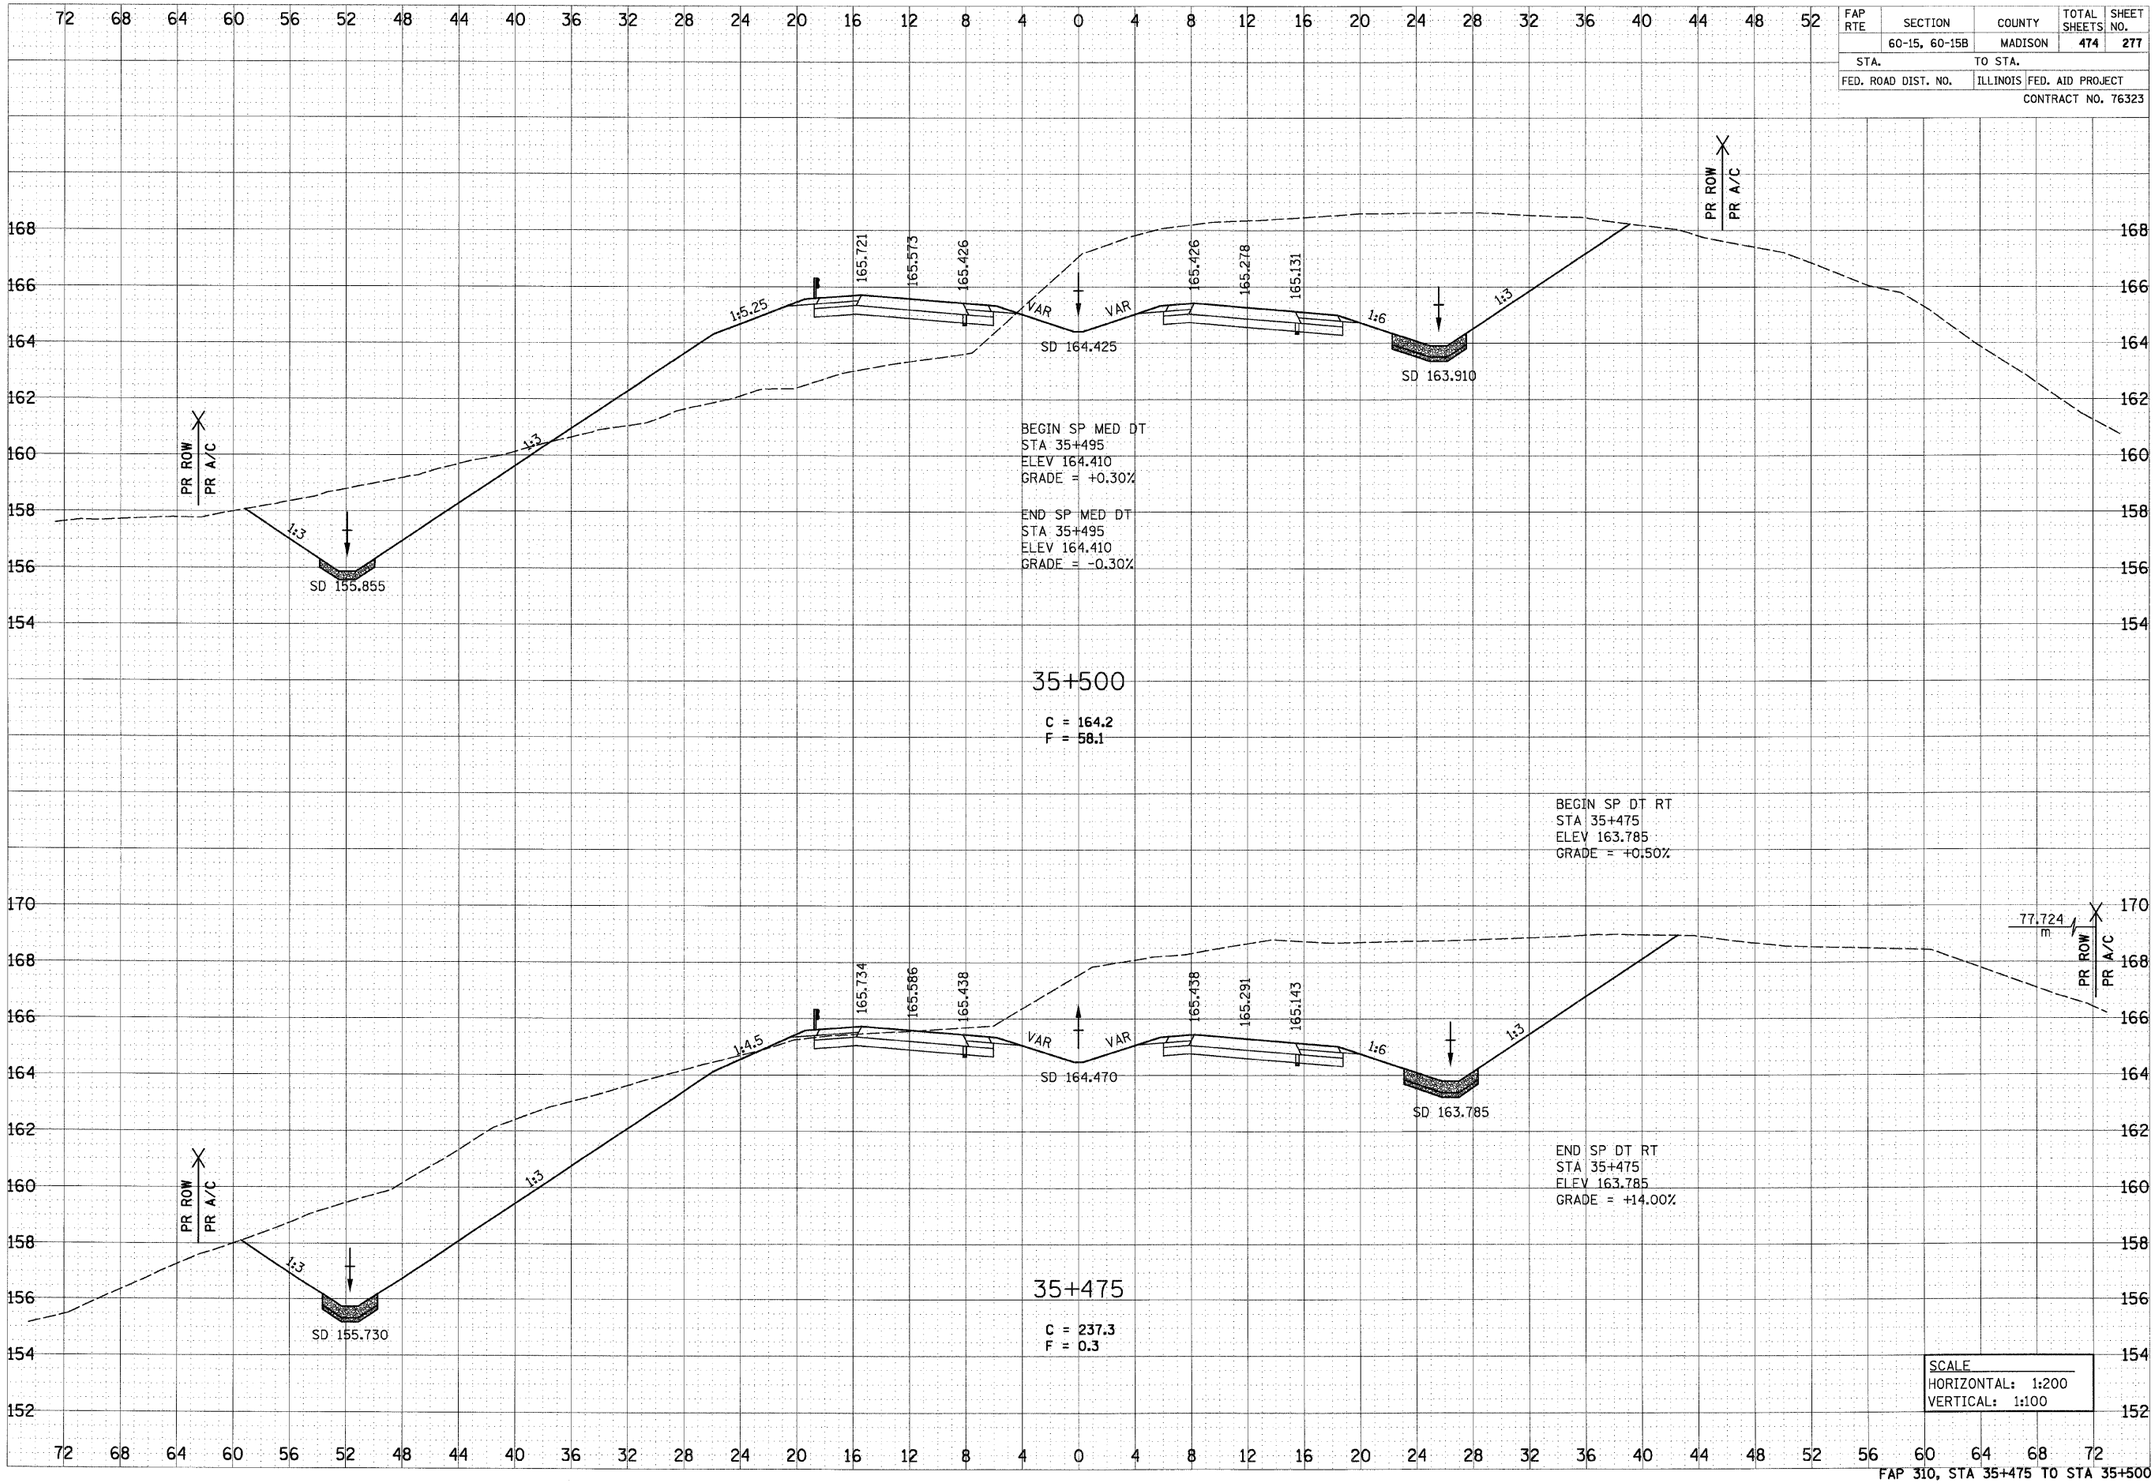

FAP 310, STA 35+475 TO STA 35+500

p:\00files\00024\dmainline\crosssections\xsec015a.dgn