FAP RTE	SECTION	COUNTY	TOTAL SHEETS	SHEET NO.
	60-15, 60-15B	MADISON	474	285
STA.		TO STA.		
FED. ROAD DIST. NO.		ILLINOIS	FED. AID PROJECT	
			CONTRACT NO. 76323	

6/29/2007

FINAL SURVEY	BY	DATE
NOTE BOOK	SURVEYED	
NO.	DRAWN	
	TEMPLATE	
	AREAS	
	AREAS CHECKED	

ORIGINAL SURVEY	BY	DATE
NOTE BOOK	SURVEYED	
NO.	DRAWN	
	TEMPLATE	
	AREAS	
	AREAS CHECKED	

p:\02files\00024\dmainline\crosssections\xsec015a.dgn

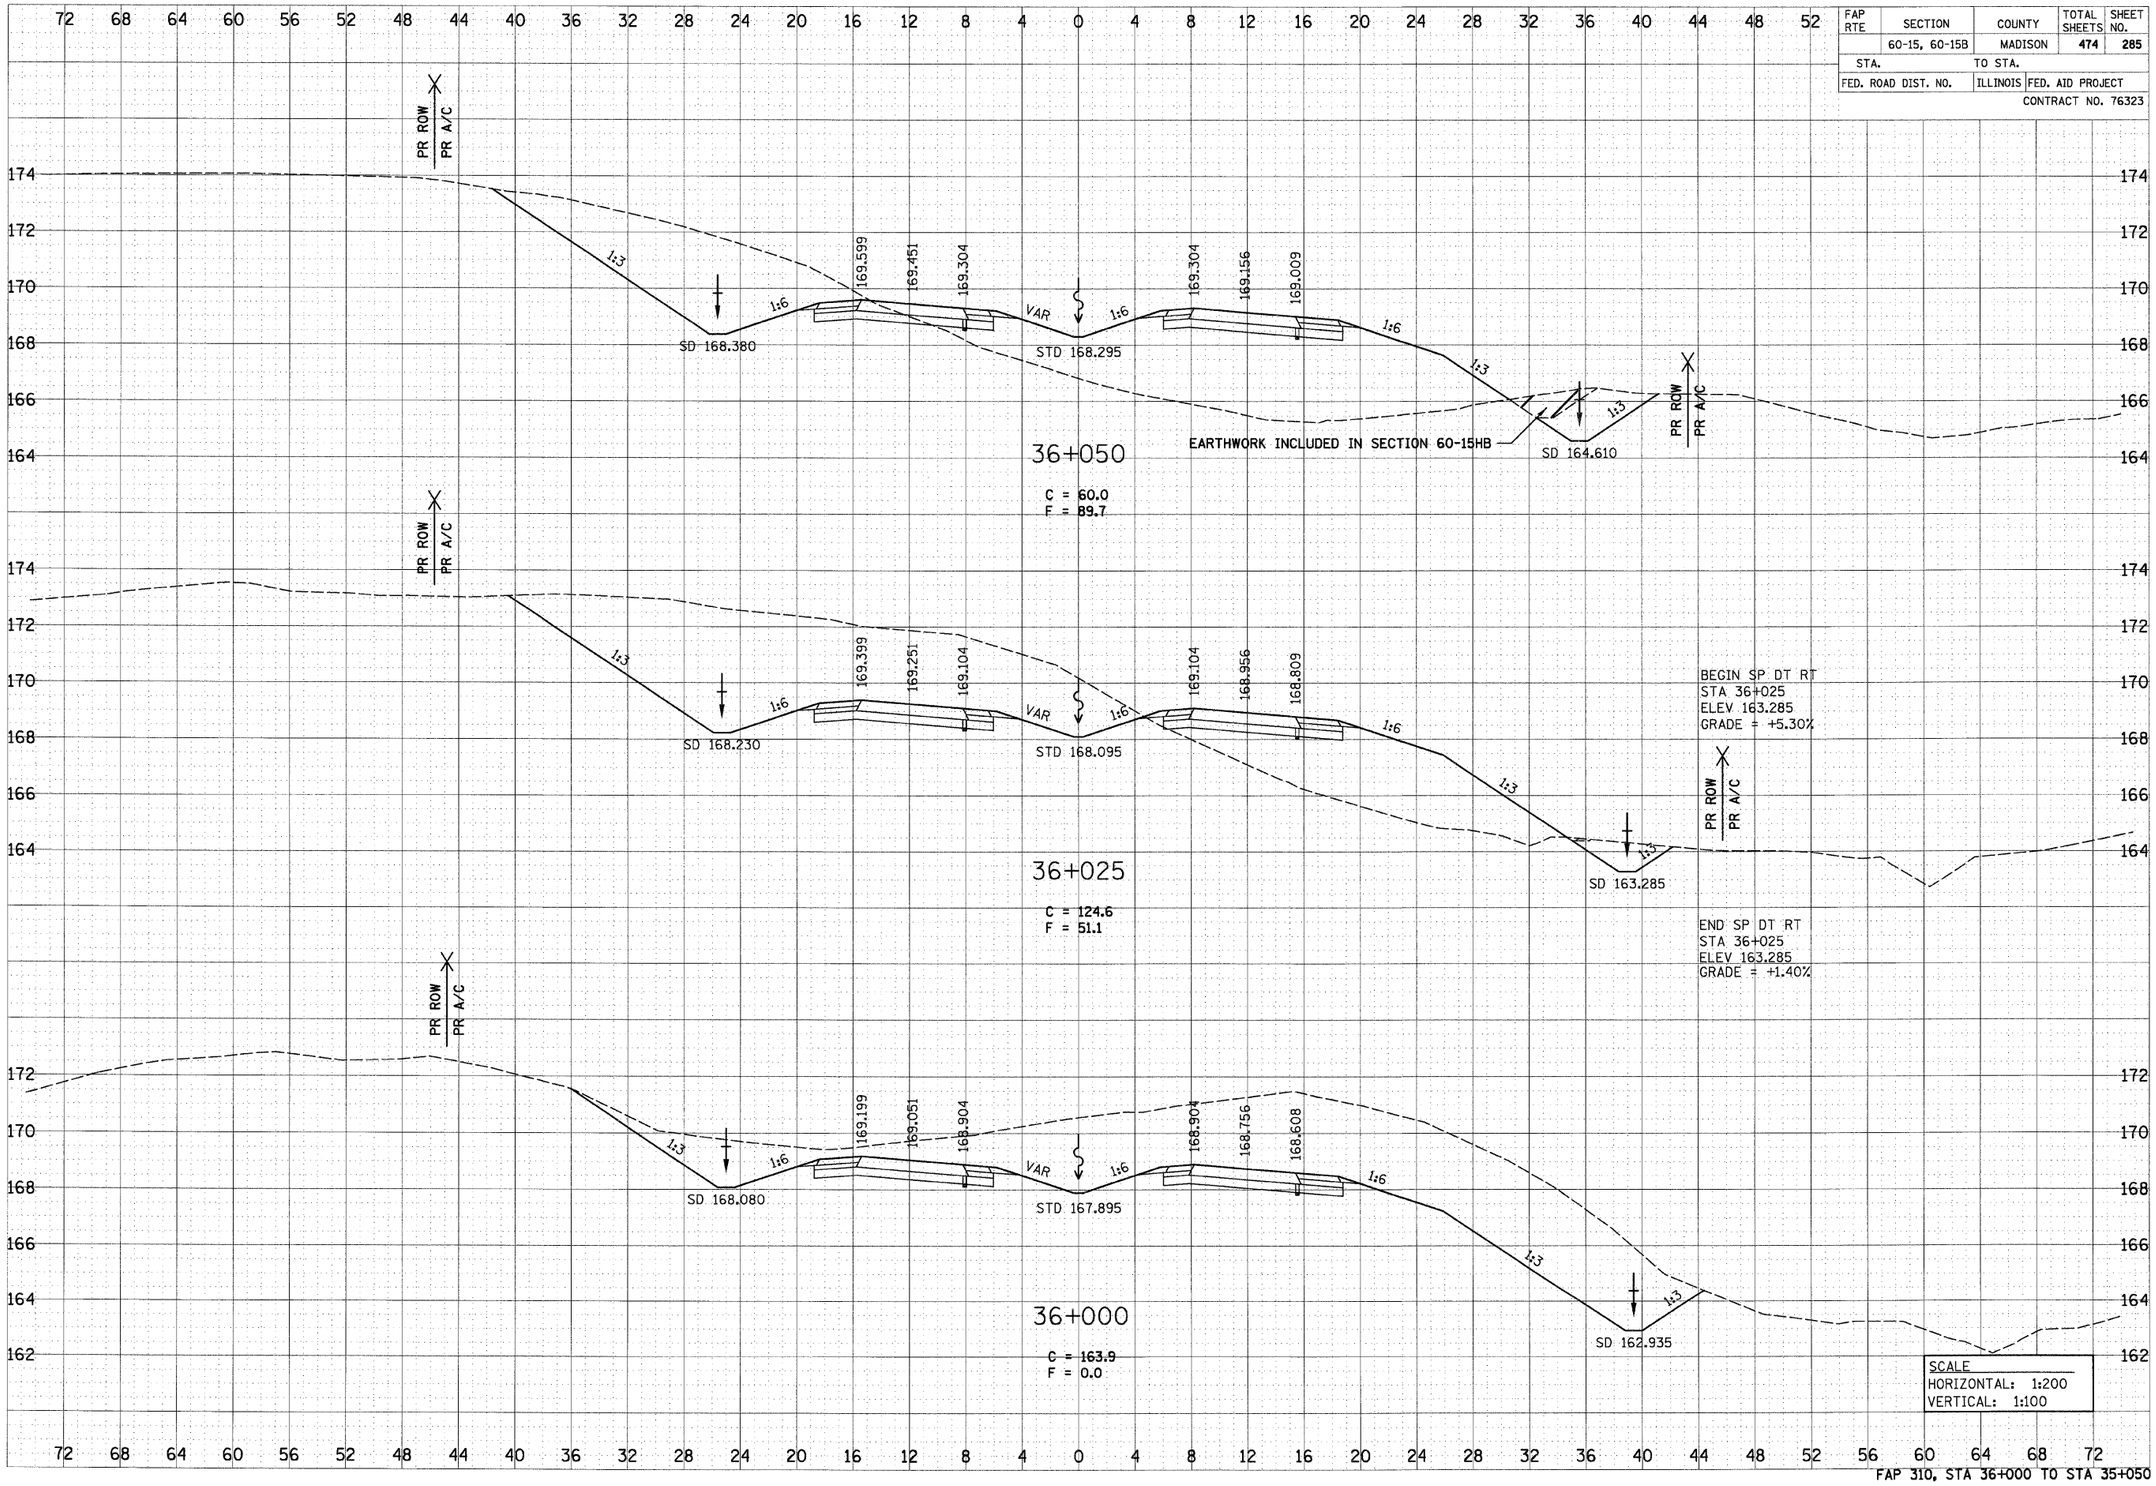

FAP 310, STA 36+000 TO STA 35+050