FAP RTE	SECTION	COUNTY	TOTAL SHEETS	SHEET NO.
	60-15, 60-15B	MADISON	474	288
STA.		TO STA.		
FED. ROAD DIST. NO.	ILLINOIS	FED. AID PROJECT		

CONTRACT NO. 76323

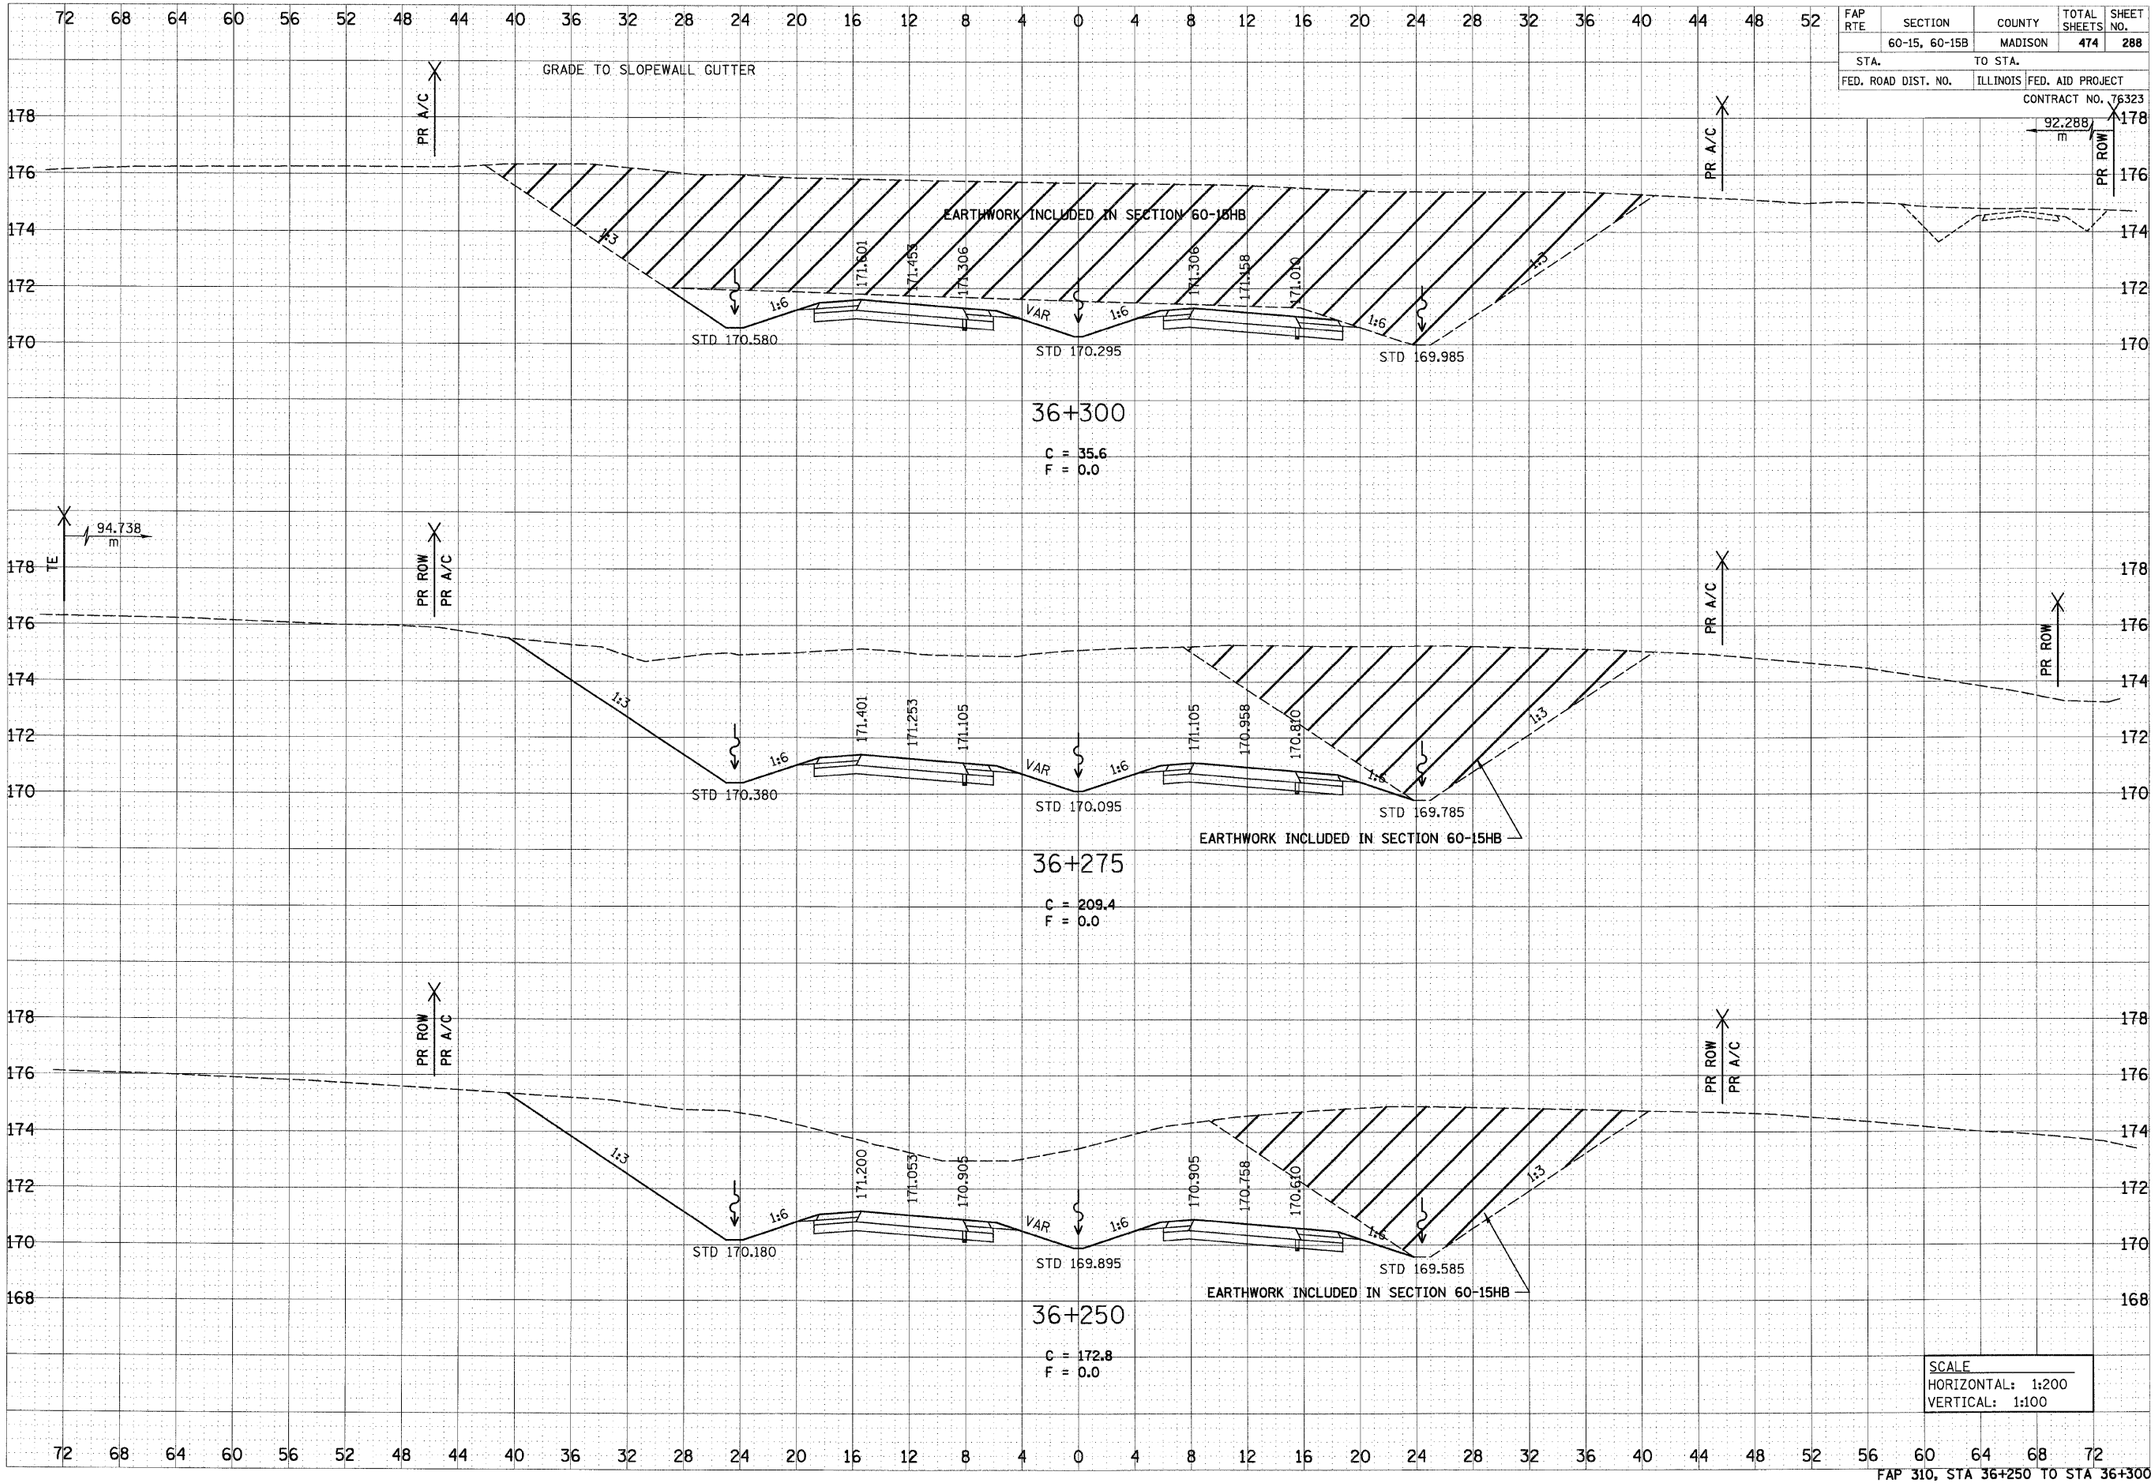

SCALE	
HORIZONTAL:	1:200
VERTICAL:	1:100

FAP 310, STA 36+250 TO STA 36+300

FINAL SURVEY NOTE BOOK NO.	SURVEYED BY PLOTTED TEMPLATE AREAS AREAS CHECKED	BY	DATE

ORIGINAL SURVEY NOTE BOOK NO.	SURVEYED BY PLOTTED TEMPLATE AREAS AREAS CHECKED	BY	DATE

6/29/2007

p:\00files\00024\dmainline\crosssections\xsec015a.dgn