FAP RTE	SECTION	COUNTY	TOTAL SHEETS	SHEET NO.
	60-15, 60-15B	MADISON	474	295
STA.		TO STA.		
FED. ROAD DIST. NO.		ILLINOIS	FED. AID PROJECT	
			CONTRACT NO. 76323	

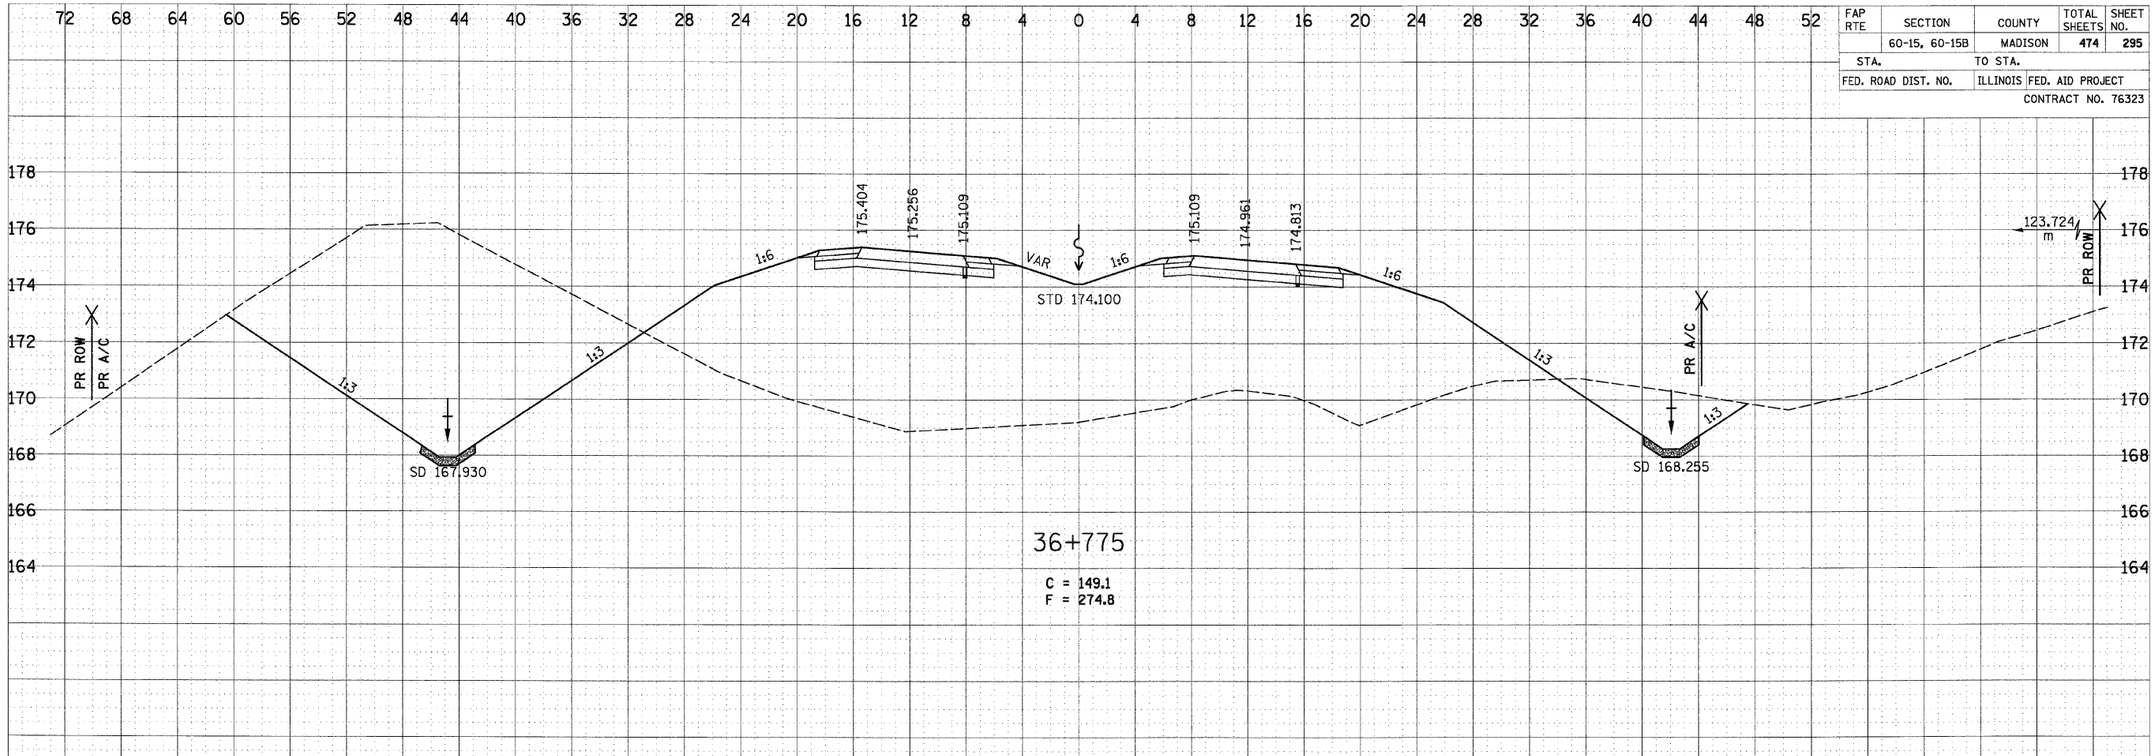

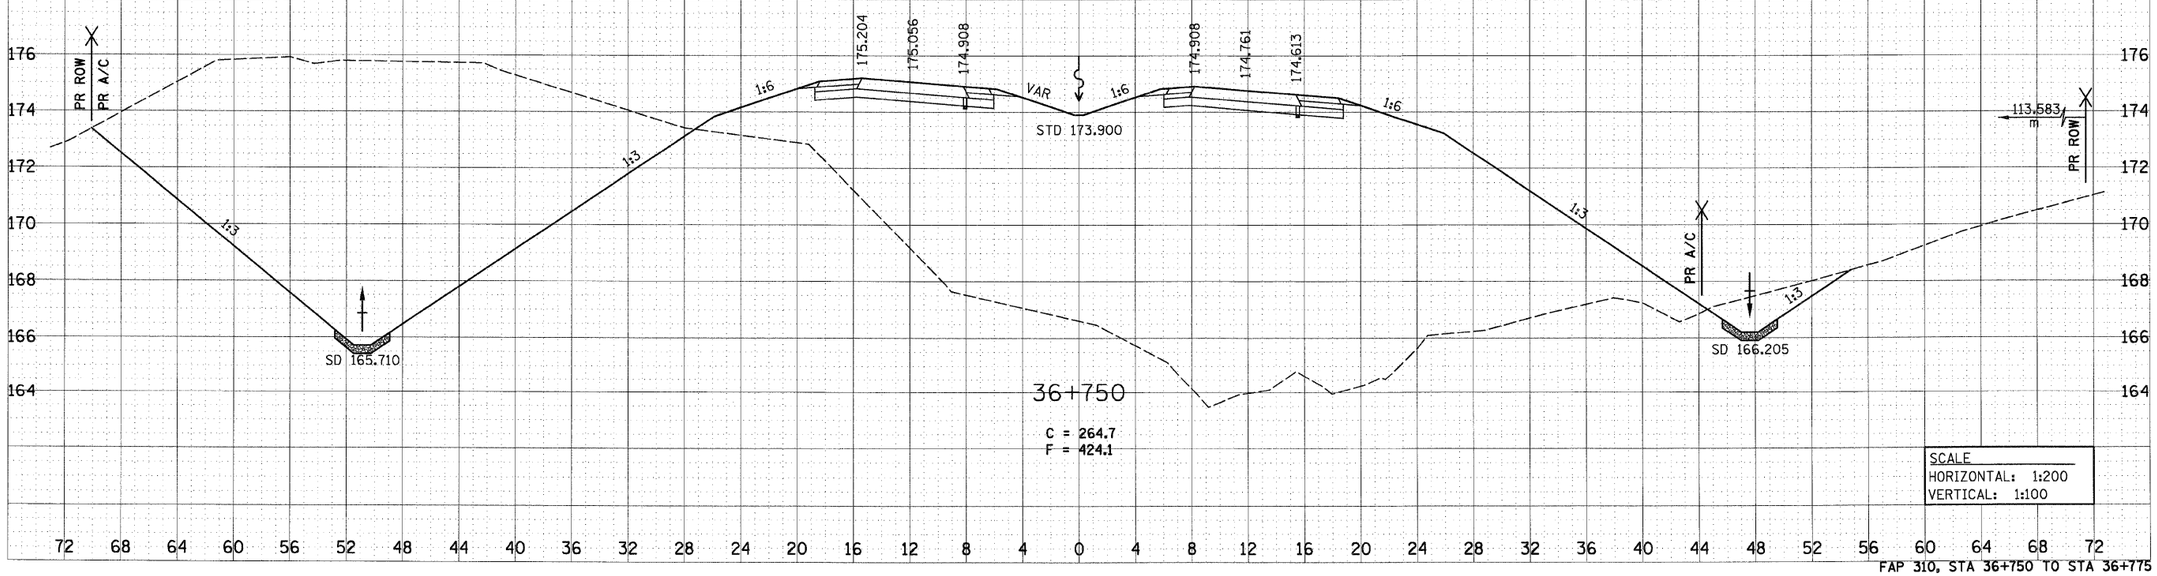

FAP 310, STA 36+750 TO STA 36+775

6/29/2007

p:\00files\20024\dmainline\crosssections\xsec015a.dgn