FAP RTE	SECTION	COUNTY	TOTAL SHEETS	SHEET NO.
	60-15, 60-15B	MADISON	474	318
STA.	TO STA.			
FED. ROAD DIST. NO.	ILLINOIS	FED. AID PROJECT		
		CONTRACT NO. 76323		

6/29/2007

ORIGINAL SURVEY	BY	DATE
NOTE BOOK	SURVEYED	
NO.	COMPUTED	
	TEMPLATE	
	AREAS	
	AREAS CHECKED	

FINAL SURVEY	BY	DATE
NOTE BOOK	SURVEYED	
NO.	COMPUTED	
	TEMPLATE	
	AREAS	
	AREAS CHECKED	

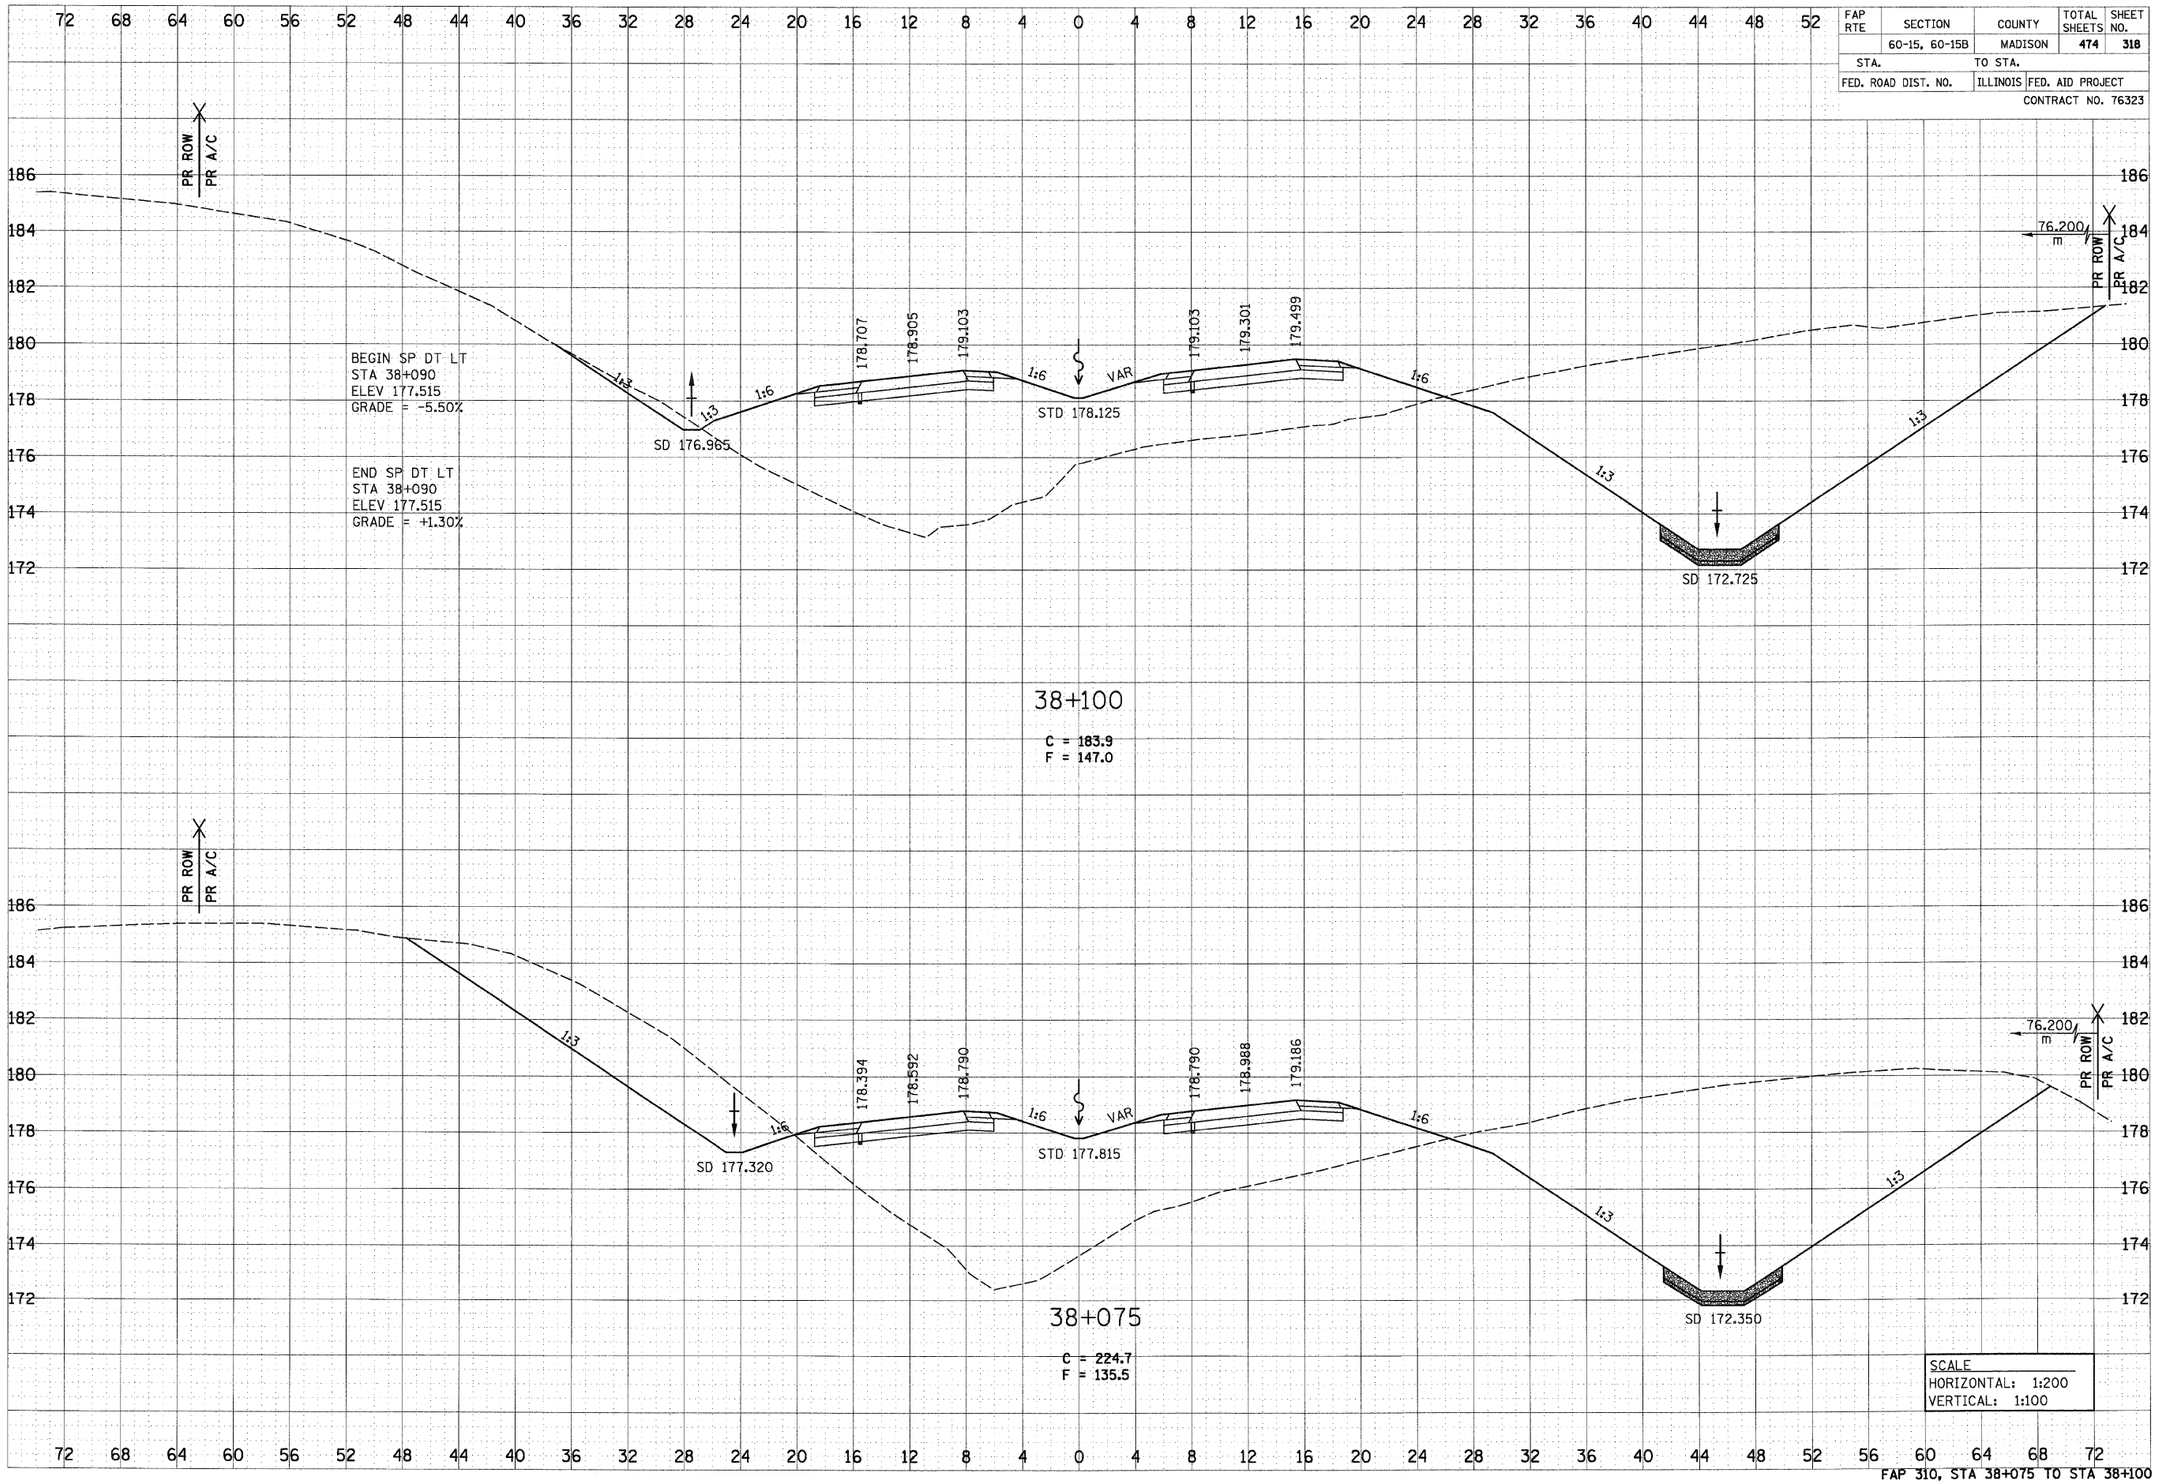

p:\20files\20024\dmainline\crosssections\xsec015a.dgn

FAP 310, STA 38+075 TO STA 38+100