FAP RTE	SECTION	COUNTY	TOTAL SHEETS	SHEET NO.
	60-15, 60-15B	MADISON	474	329
STA.		TO STA.		
FED. ROAD DIST. NO.		ILLINOIS	FED. AID PROJECT	
			CONTRACT NO. 76323	

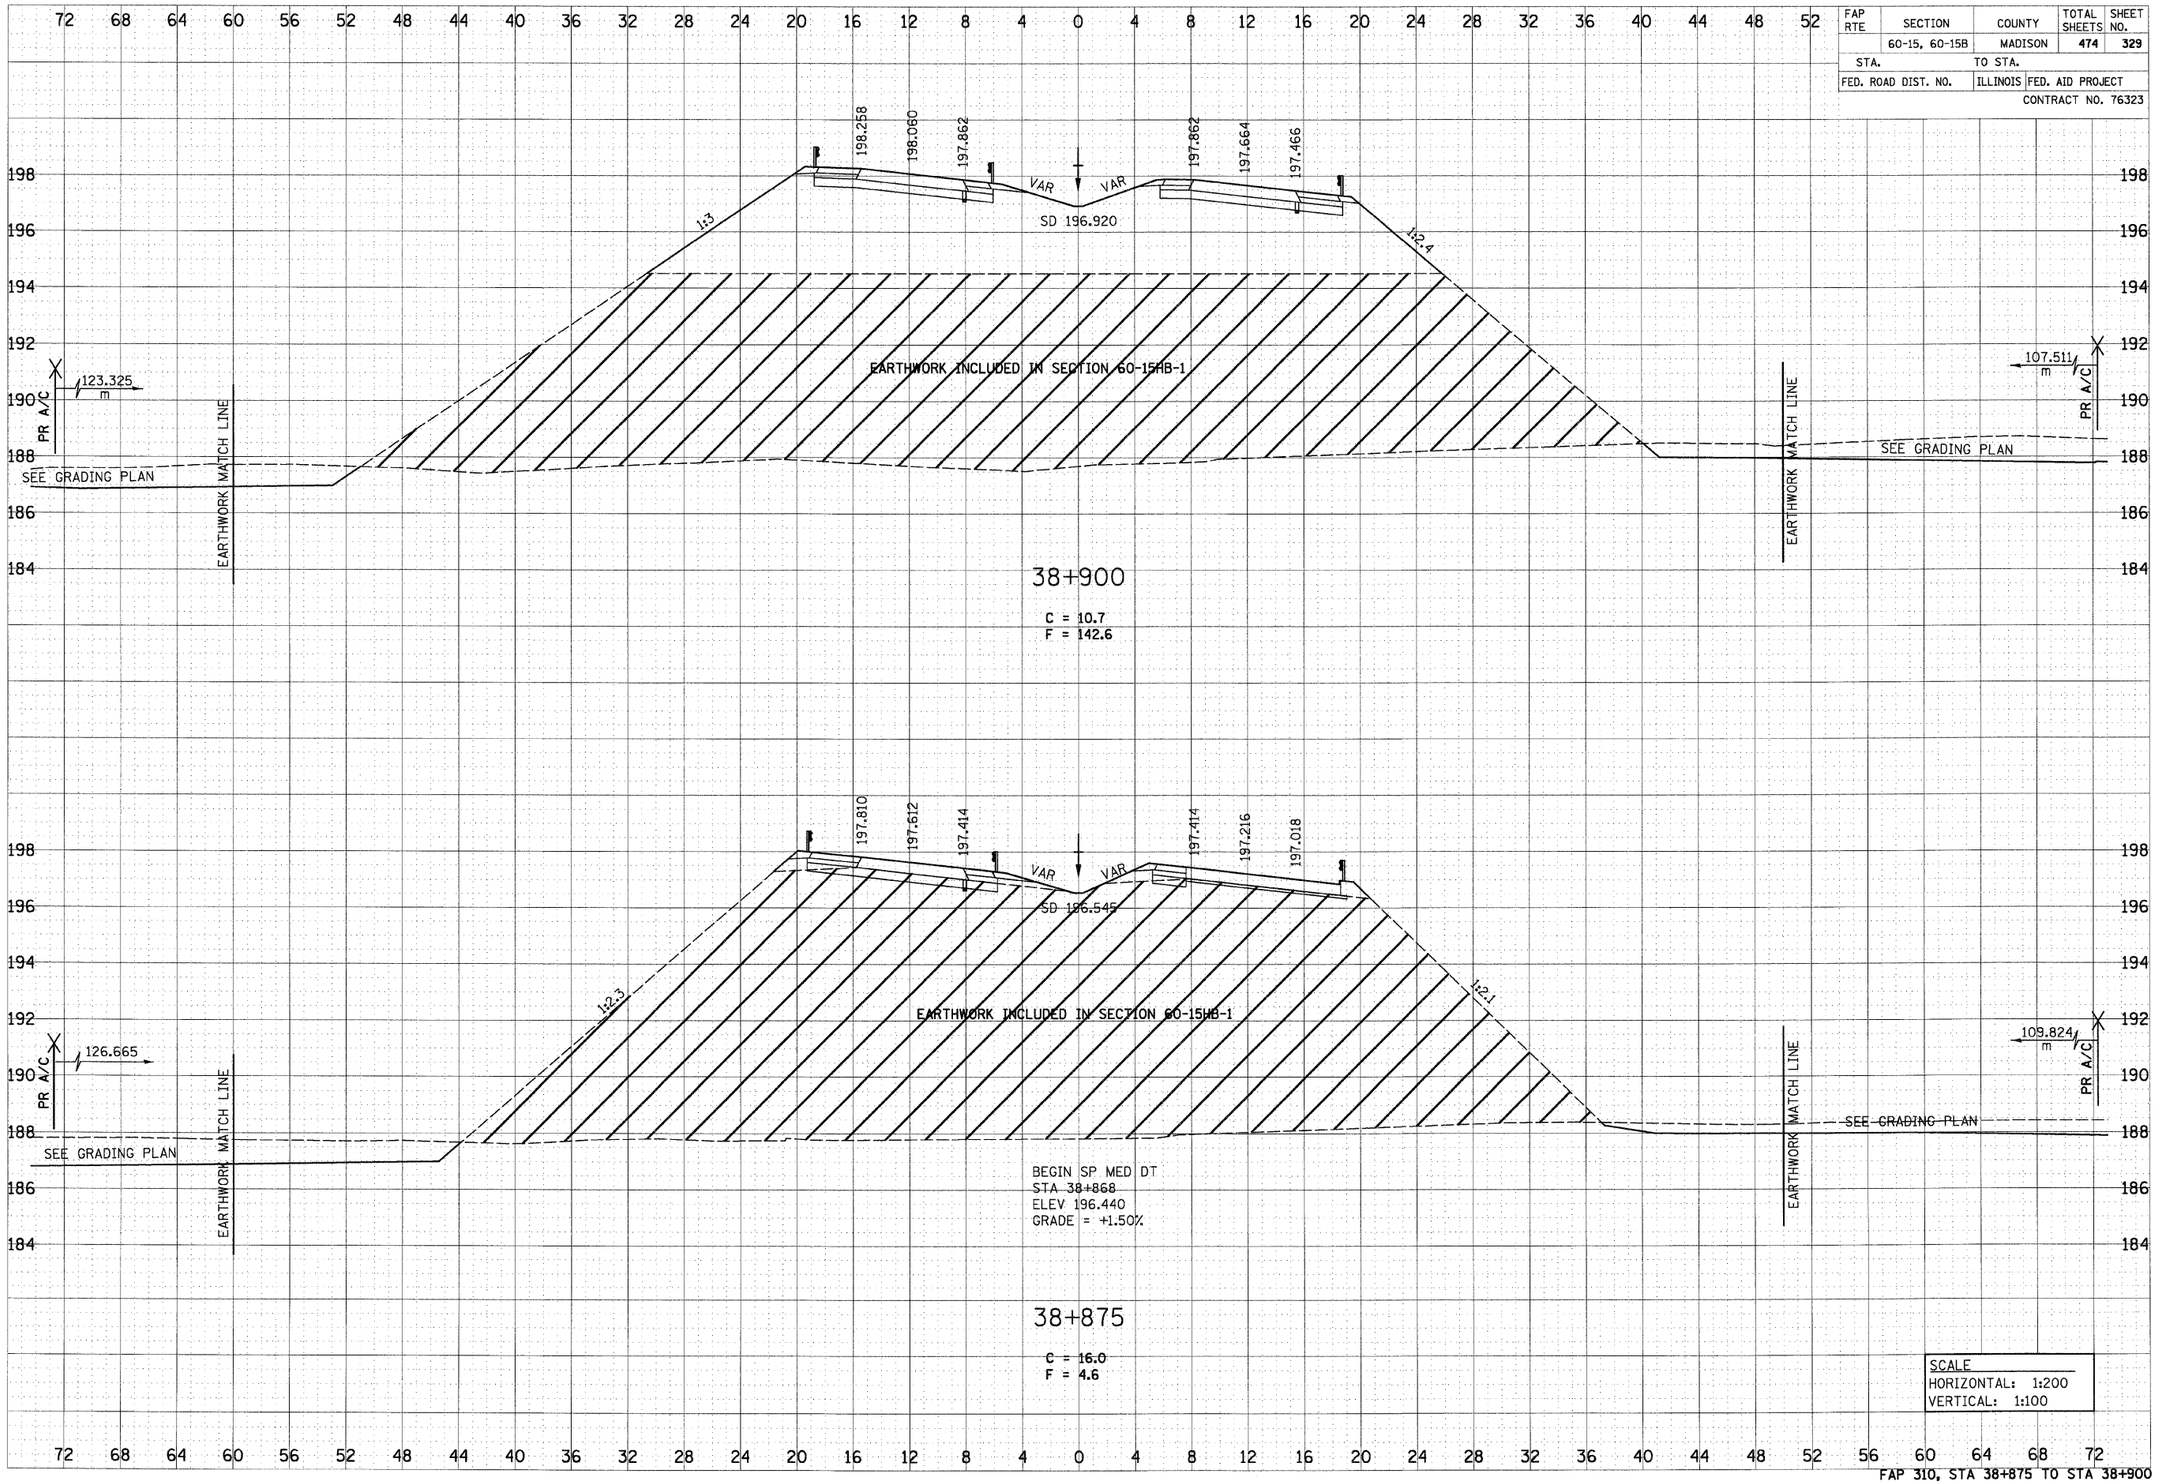

FAP 310, STA 38+875 TO STA 38+900

FINAL SURVEY	NOTE BOOK	NO.
ORIGINAL SURVEY	NOTE BOOK	NO.

SURVEYED BY
PLOTTED
TEMPLATE
AREAS
AREAS CHECKED
DATE

6/29/2007

p:\00files\00024\dmainline\crosssections\sec015a.dgn