FAP RTE	SECTION	COUNTY	TOTAL SHEETS	SHEET NO.
	60-15, 60-15B	MADISON	474	334
STA.		TO STA.		
FED. ROAD DIST. NO.	ILLINOIS	FED. AID PROJECT		
		CONTRACT NO. 76323		

FINAL SURVEY	BY	DATE
NOTE BOOK	SURVEYED	
NO.	COMPUTED	
	TEMPLATE	
	AREAS	
	AREAS CHECKED	

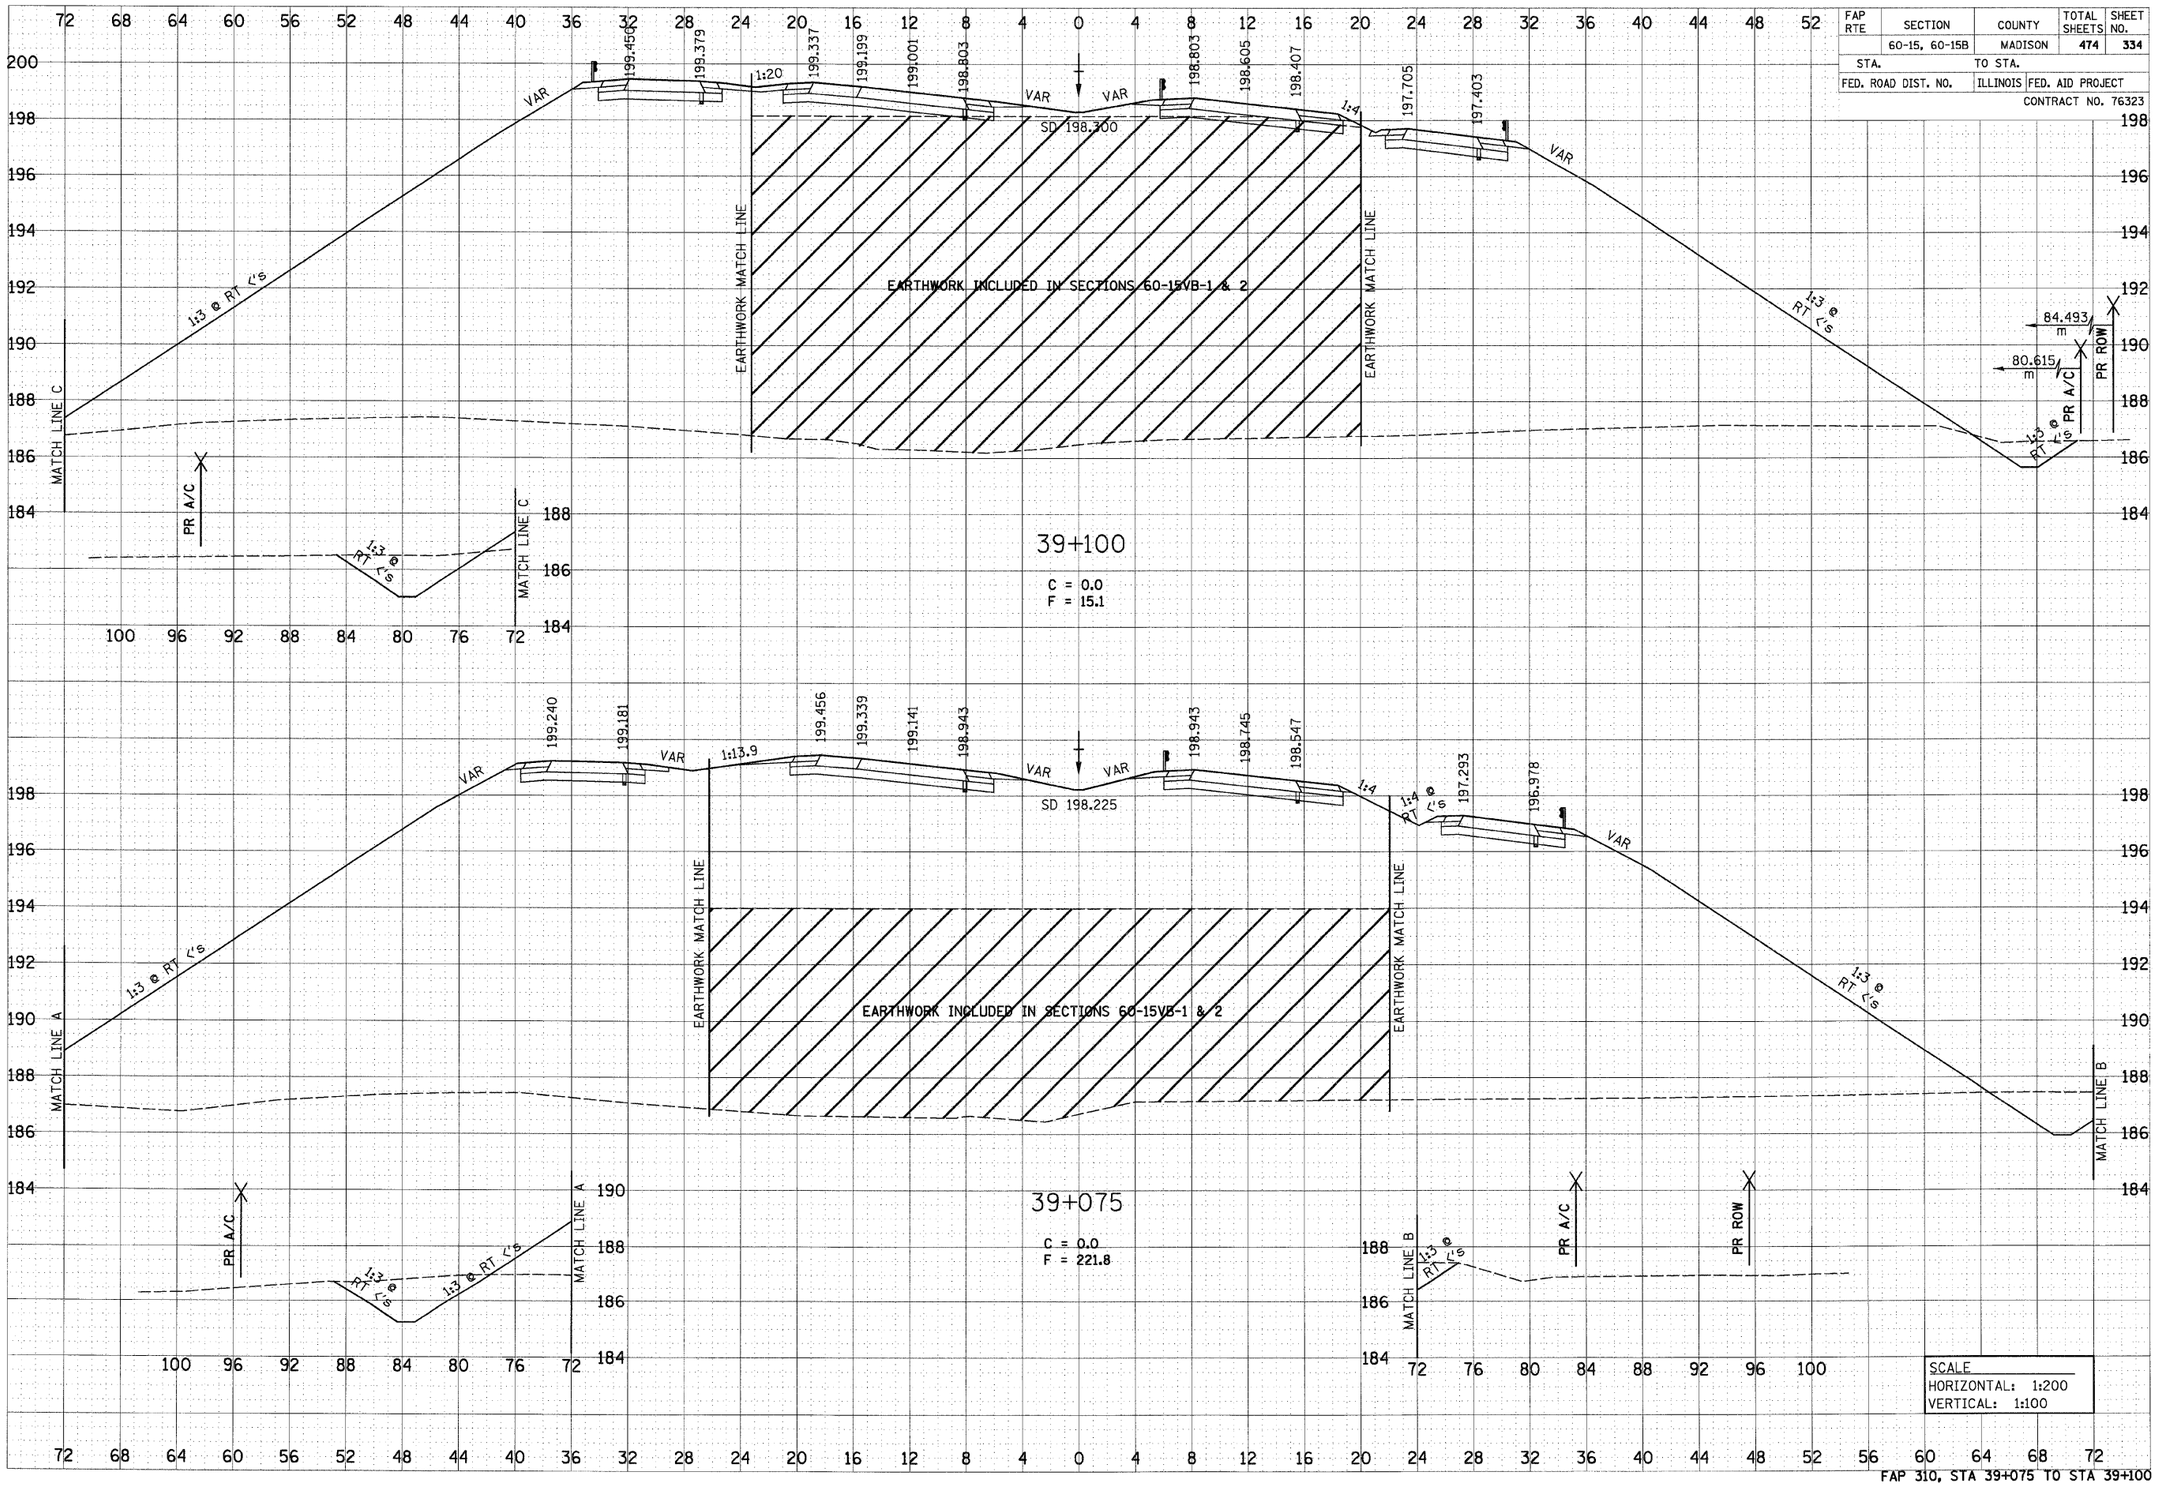

FAP 310, STA 39+075 TO STA 39+100

p:\20files\20024\dmainline\crosssections\sec015a.dgn

6/29/2007