FAP RTE	SECTION	COUNTY	TOTAL SHEETS	SHEET NO.
	60-15, 60-15B	MADISON	474	351
STA.		TO STA.		
FED. ROAD DIST. NO.		ILLINOIS	FED. AID PROJECT	

CONTRACT NO. 76323

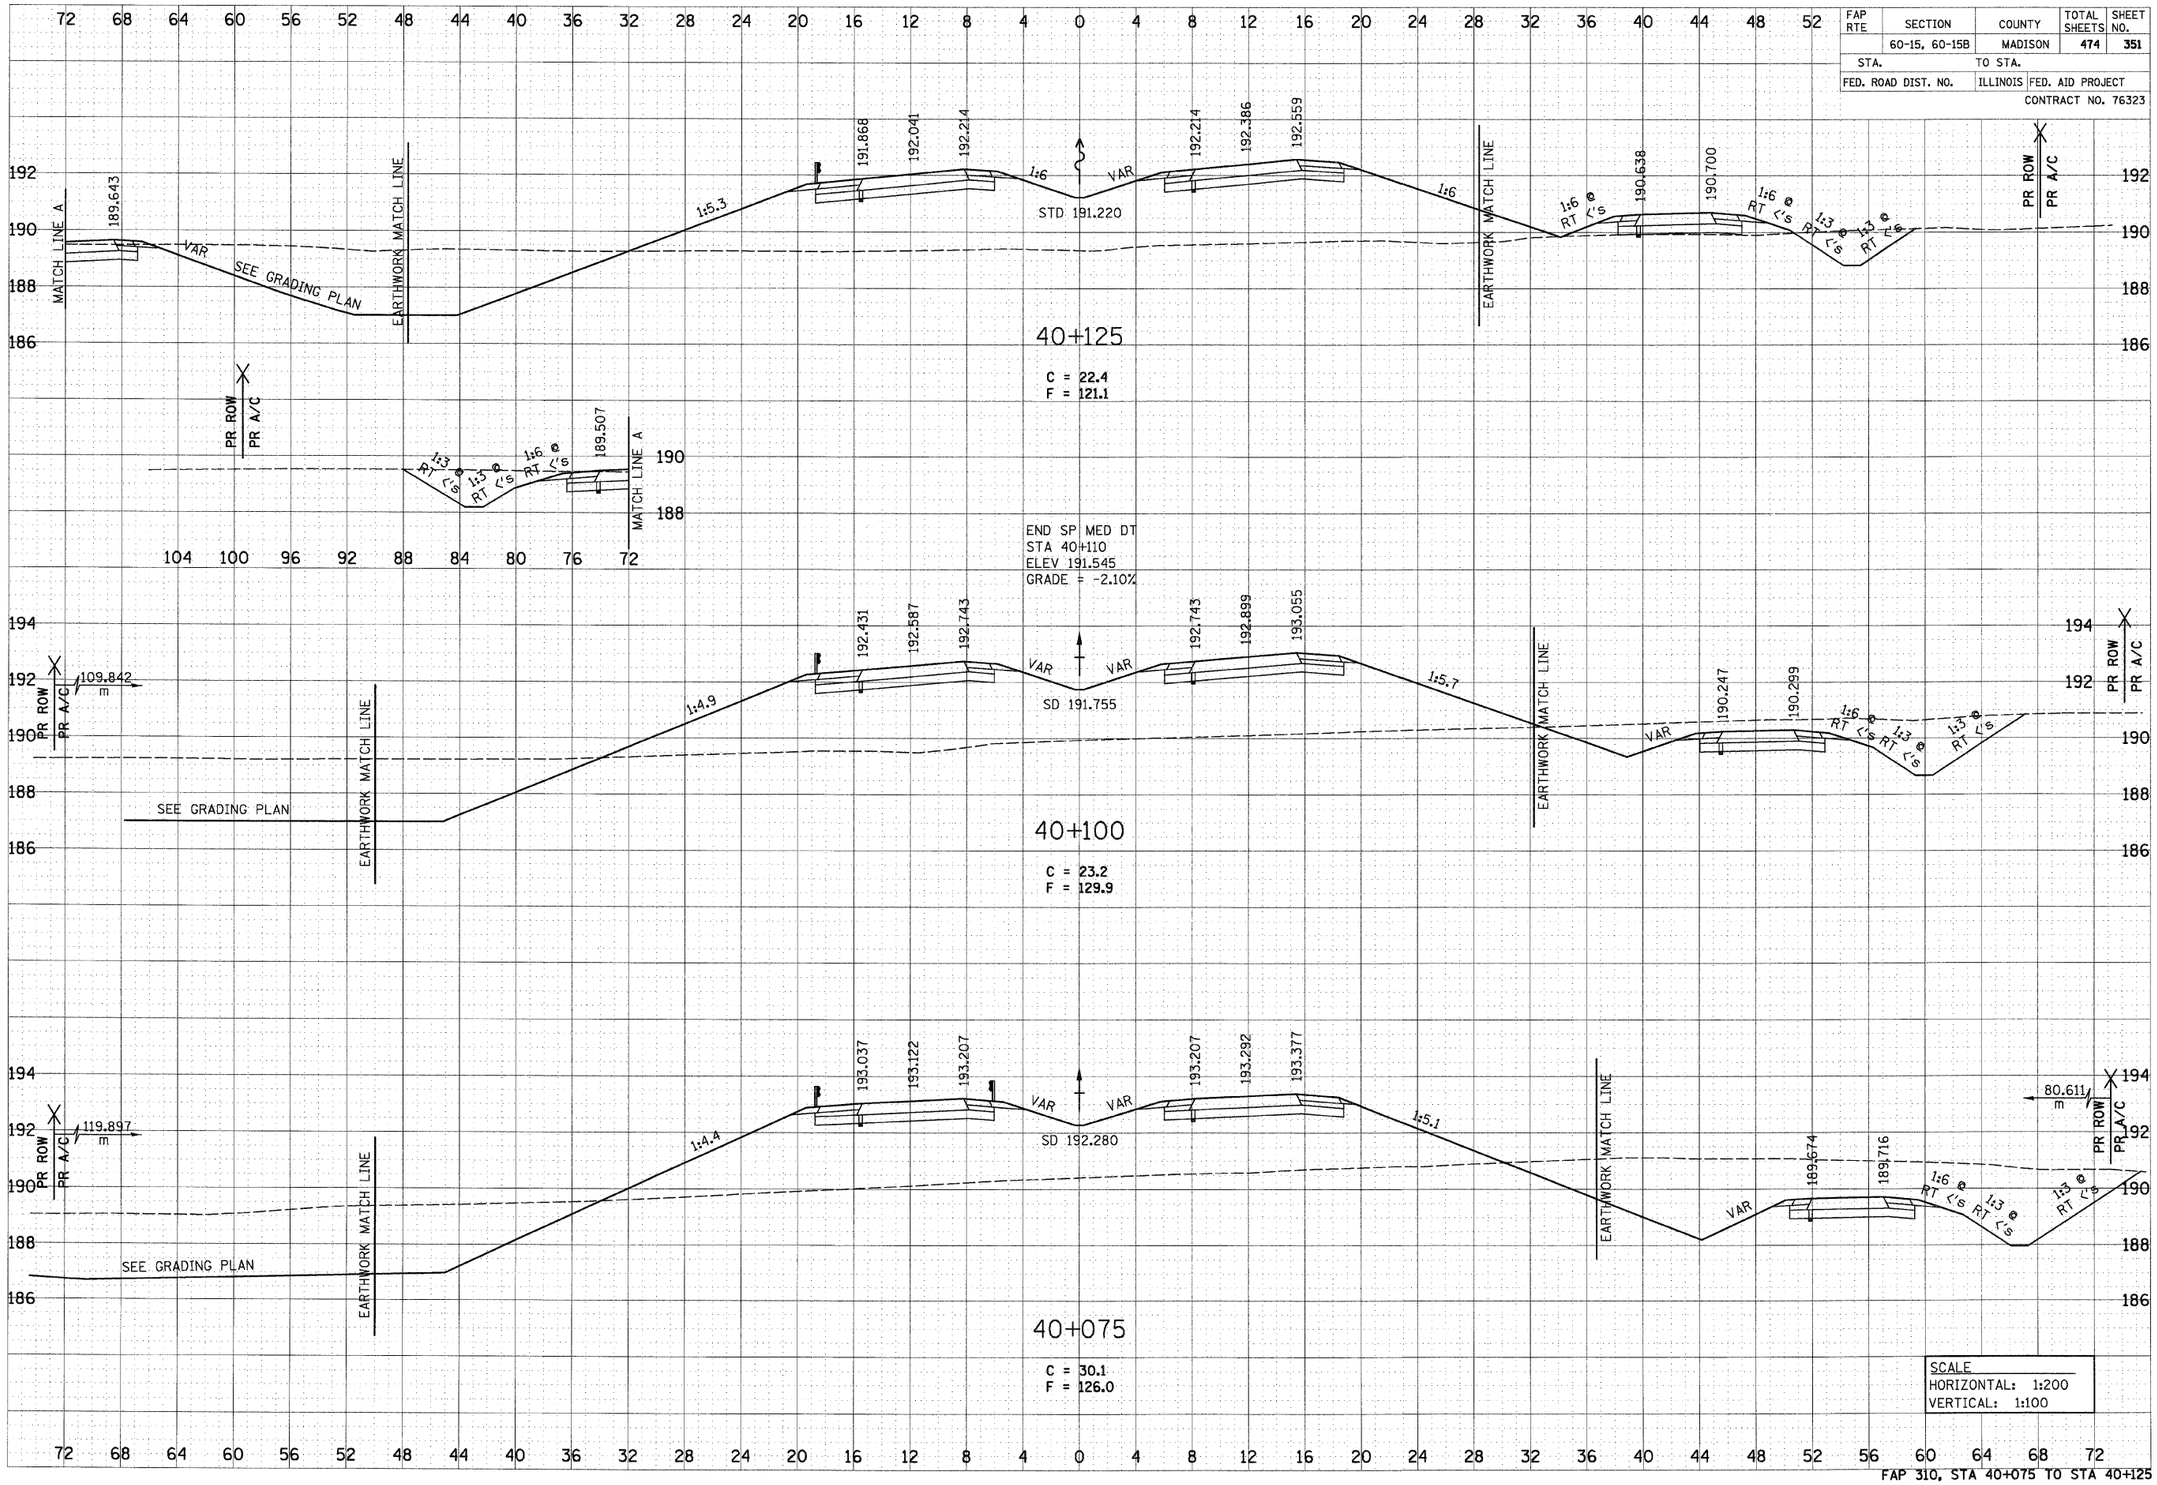

FAP 310, STA 40+075 TO STA 40+125

6/29/2007

p:\00files\00024\dmainline\crosssections\xsec015a.dgn