6/29/2007

FAP RTE	SECTION	COUNTY	TOTAL SHEETS	SHEET NO.
	60-15, 60-15B	MADISON	474	362
STA.		TO STA.		
FED. ROAD DIST. NO.	ILLINOIS	FED. AID PROJECT		
		CONTRACT NO. 76323		

FINAL SURVEY	BY	DATE
NOTE BOOK	SURVEYED	
NO.	PLOTTED	
	TEMPLATE	
	AREAS	
	AREAS CHECKED	

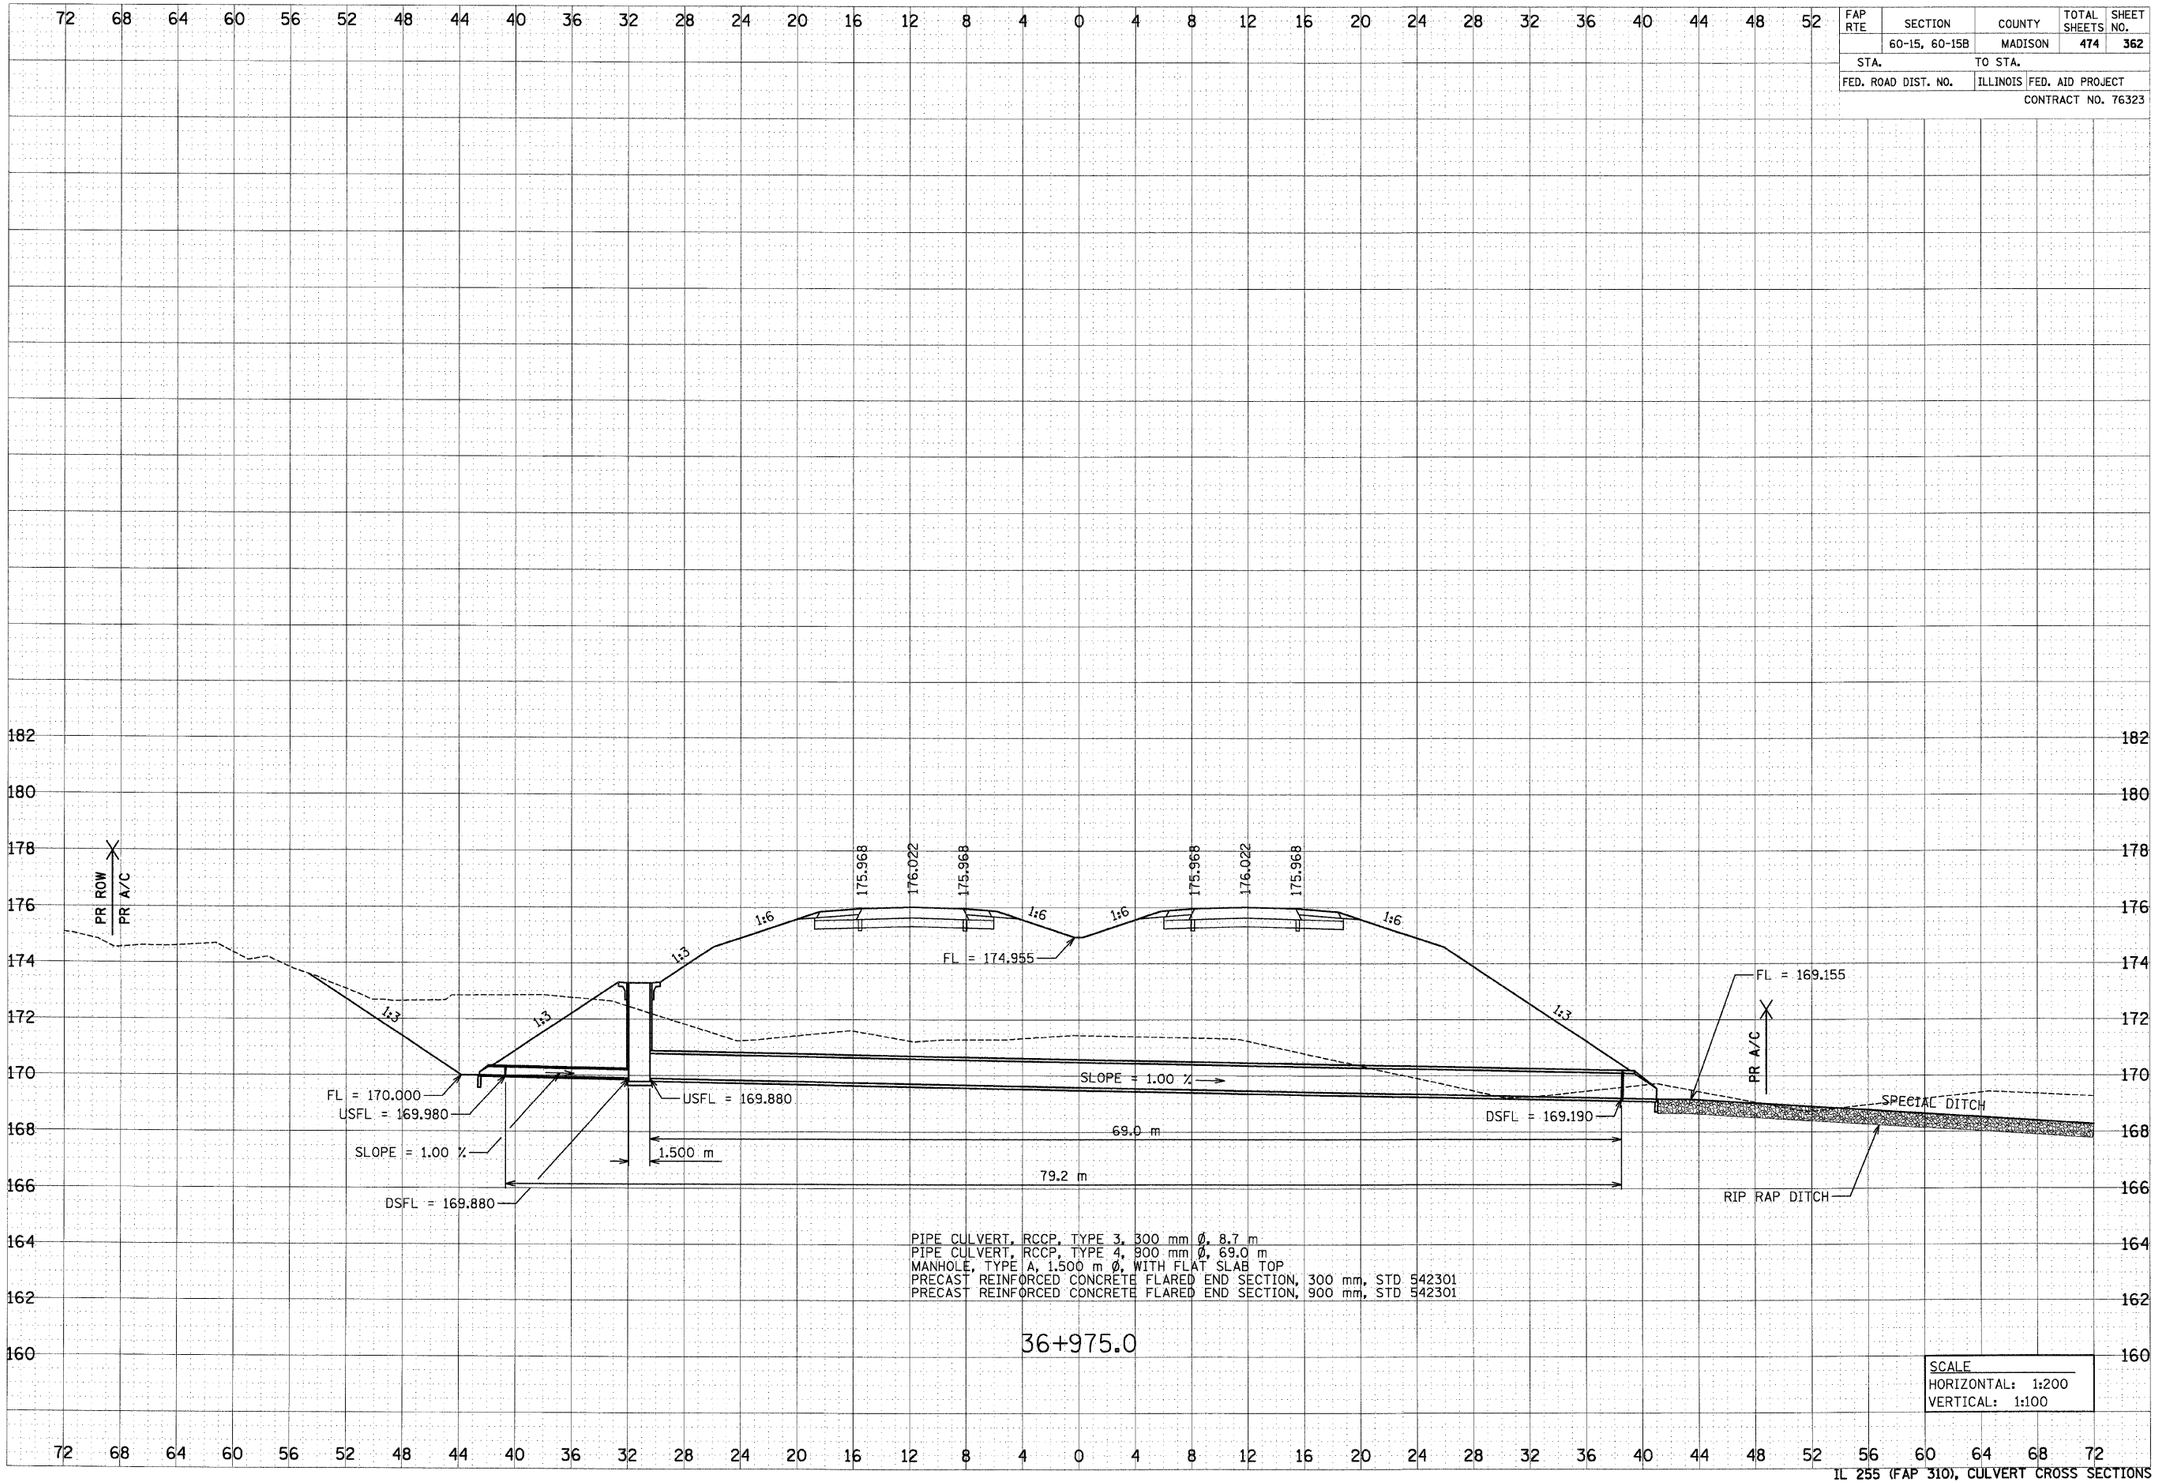

PIPE CULVERT, RCCP, TYPE 3, 300 mm Ø, 8.7 m
PIPE CULVERT, RCCP, TYPE 4, 900 mm Ø, 69.0 m
MANHOLE, TYPE A, 1.500 m Ø, WITH FLAT SLAB TOP
PRECAST REINFORCED CONCRETE FLARED END SECTION, 300 mm, STD 542301
PRECAST REINFORCED CONCRETE FLARED END SECTION, 900 mm, STD 542301

36+975.0

SCALE
HORIZONTAL: 1:200
VERTICAL: 1:100

ORIGINAL SURVEY	BY	DATE
NOTE BOOK	SURVEYED	
NO.	PLOTTED	
	TEMPLATE	
	AREAS	
	AREAS CHECKED	

p:\02Files\02024\dmainline\crosssections\culverts.dgn

IL 255 (FAP 310), CULVERT CROSS SECTIONS