FAP RTE	SECTION	COUNTY	TOTAL SHEETS	SHEET NO.
	60-15, 60-15B	MADISON	474	363
STA.		TO STA.		
FED. ROAD DIST. NO.	ILLINOIS	FED. AID PROJECT		
		CONTRACT NO. 76323		

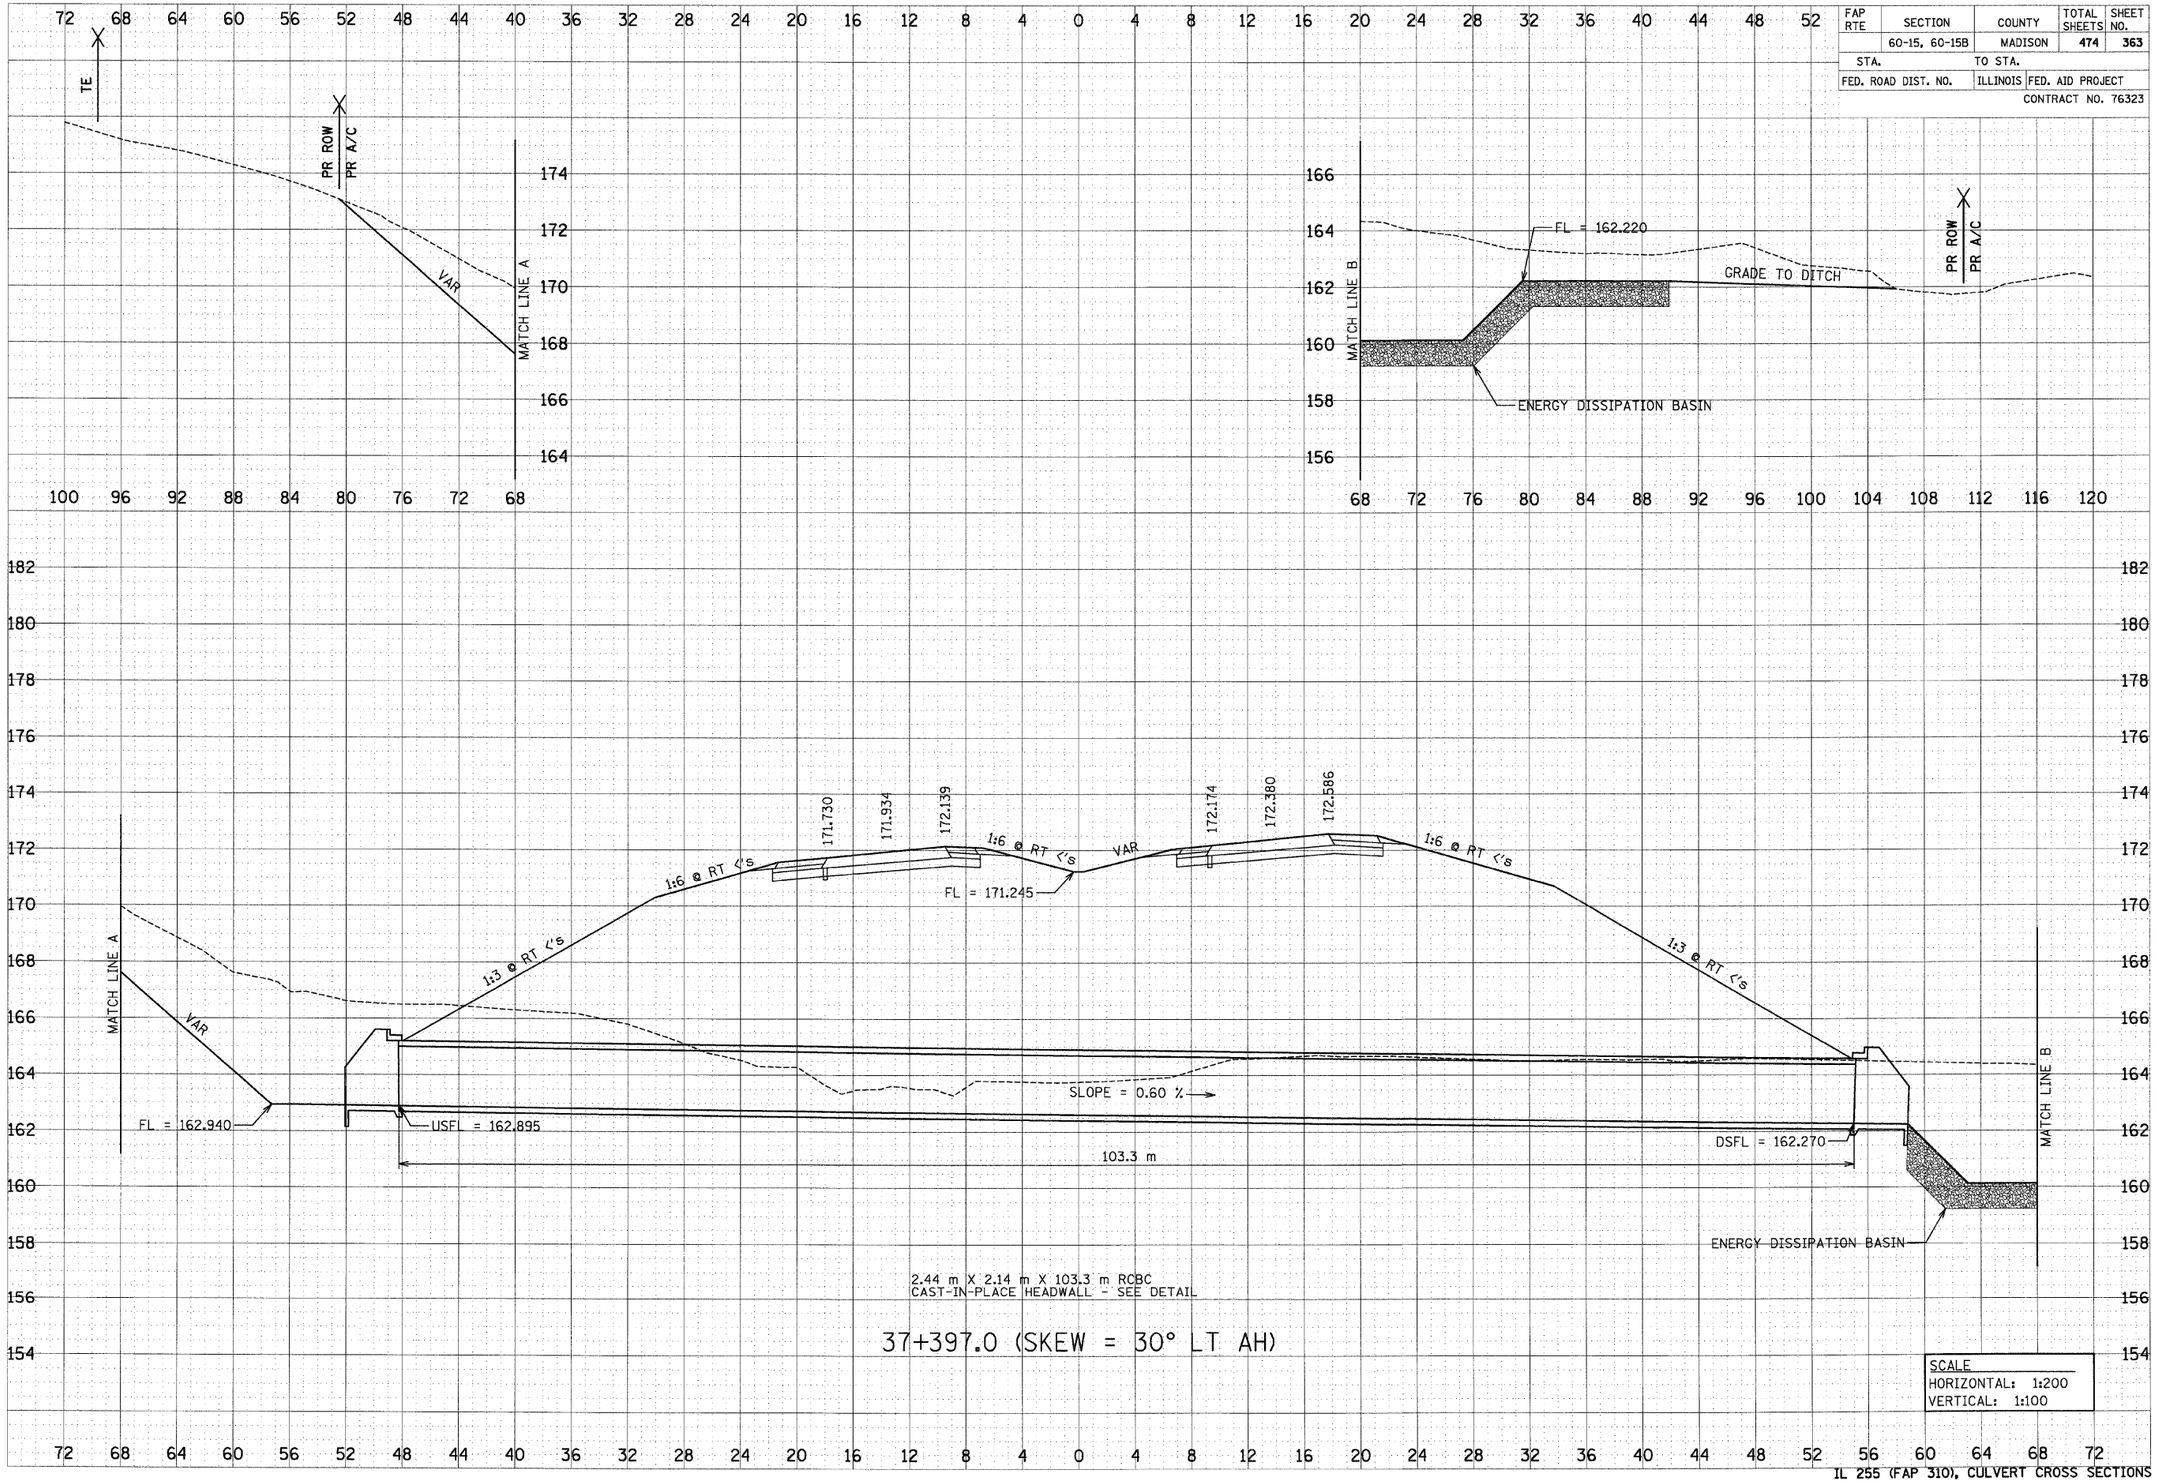

IL 255 (FAP 310), CULVERT CROSS SECTIONS

6/29/2007

p:\00files\00024\dmainline\crosssections\culverts.dgn