FAP RTE	SECTION	COUNTY	TOTAL SHEETS	SHEET NO.
	60-15, 60-15B	MADISON	474	374
STA.		TO STA.		
FED. ROAD DIST. NO.		ILLINOIS	FED. AID PROJECT	
			CONTRACT NO. 76323	

6/29/2007

ORIGINAL SURVEY	BY	DATE
NOTE BOOK	SURVEYED PLOTTED TEMPLATE AREAS AREAS CHECKED	
NO.		

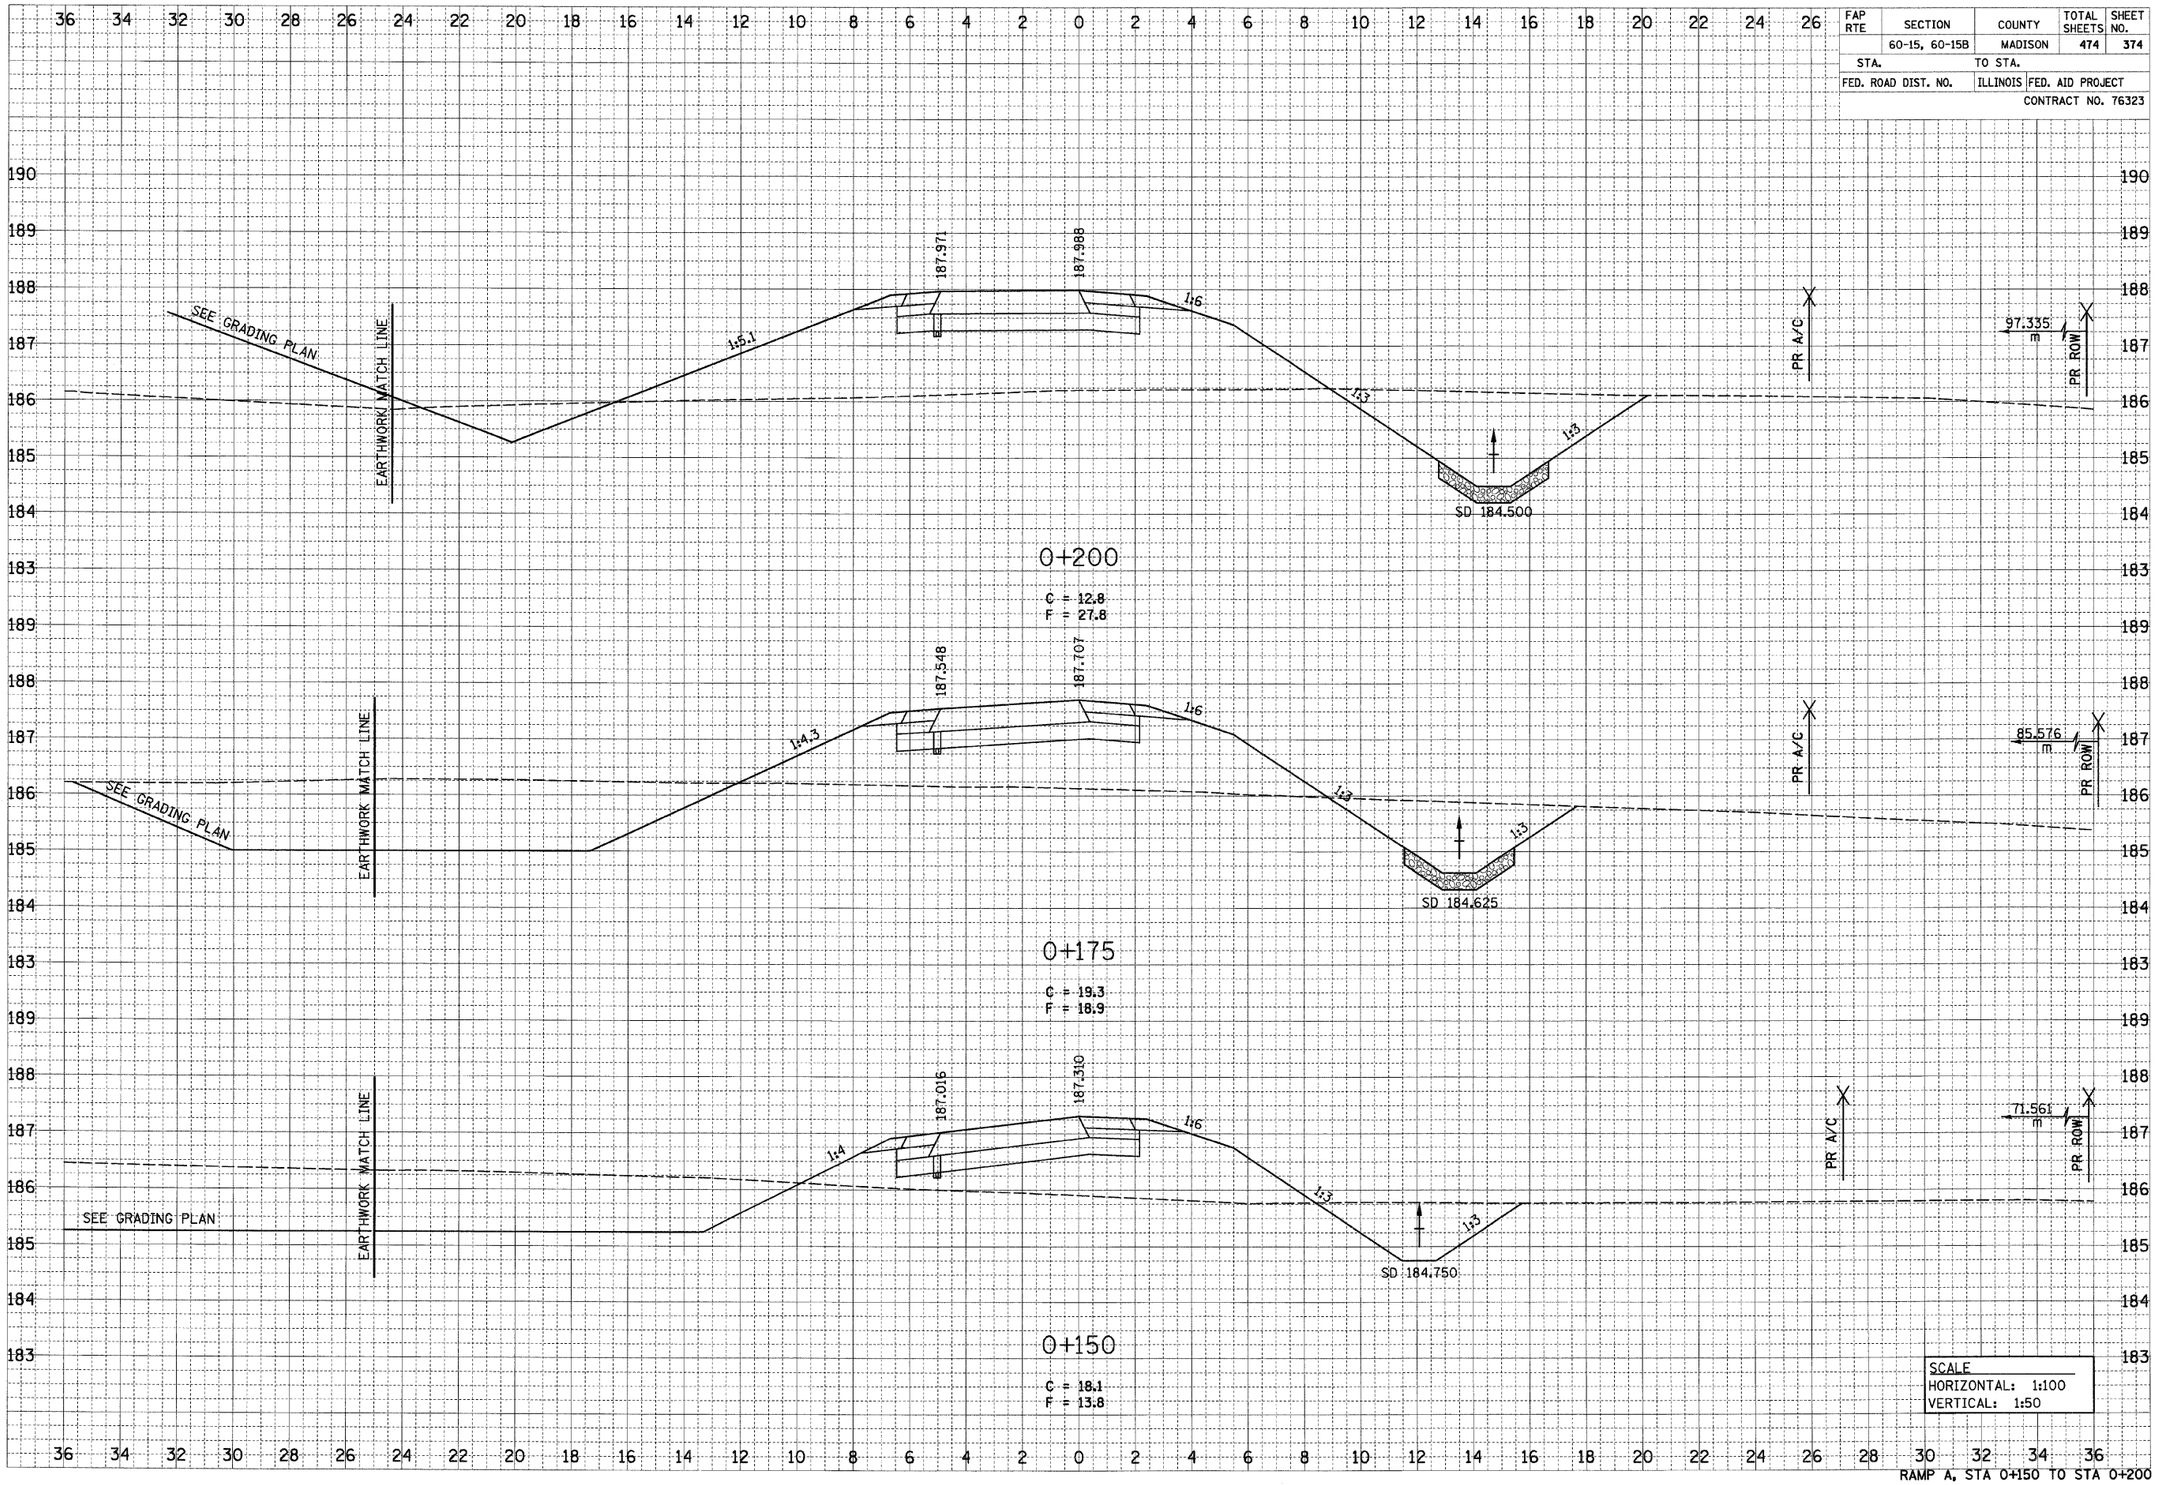

RAMP A, STA 0+150 TO STA 0+200

p:\20files\00024\dmainline\crosssections\vramp.dgn