FAP RTE	SECTION	COUNTY	TOTAL SHEETS	SHEET NO.
	60-15, 60-15B	MADISON	474	376
STA.		TO STA.		
FED. ROAD DIST. NO.		ILLINOIS	FED. AID PROJECT	

CONTRACT NO. 76323

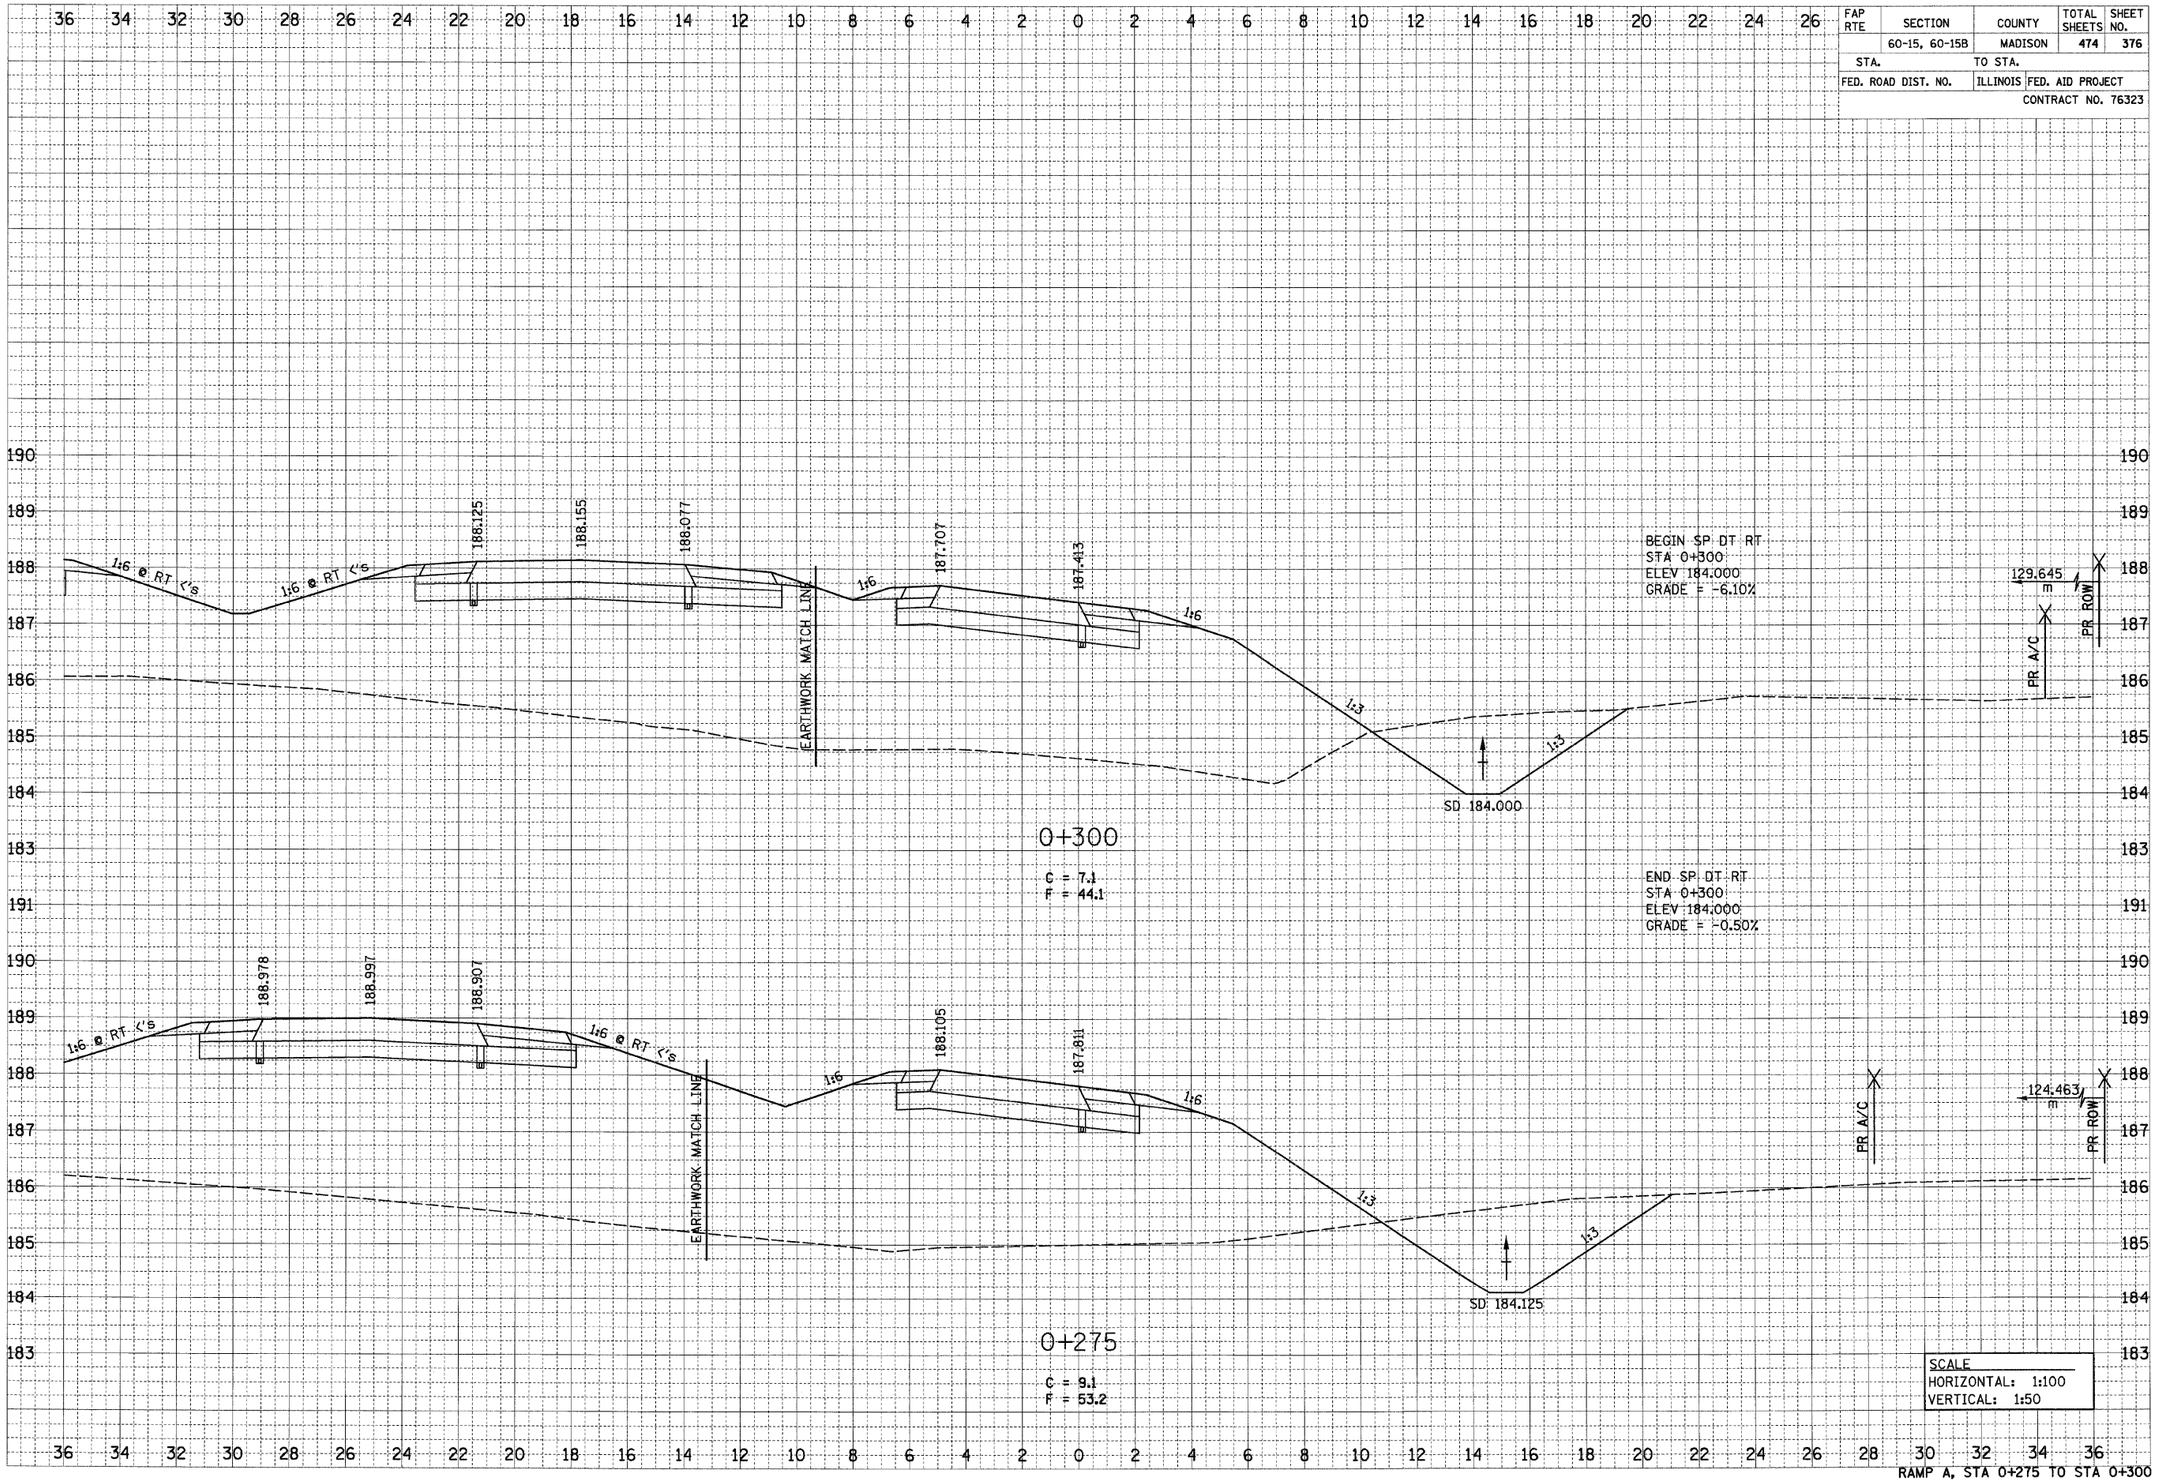

RAMP A, STA 0+275 TO STA 0+300

6/29/2007

p:\00files\00024\dmainline\crosssections\rampa.dgn