| FAP RTE | SECTION | COUNTY | TOTAL SHEETS | SHEET NO. |
|---|---|---|---|---|
| | 60-15, 60-15B | MADISON | 474 | 397 |
| STA. | | TO STA. | | |
| FED. ROAD DIST. NO. | ILLINOIS | FED. AID PROJECT | | |
| | | CONTRACT NO. 76323 | | |

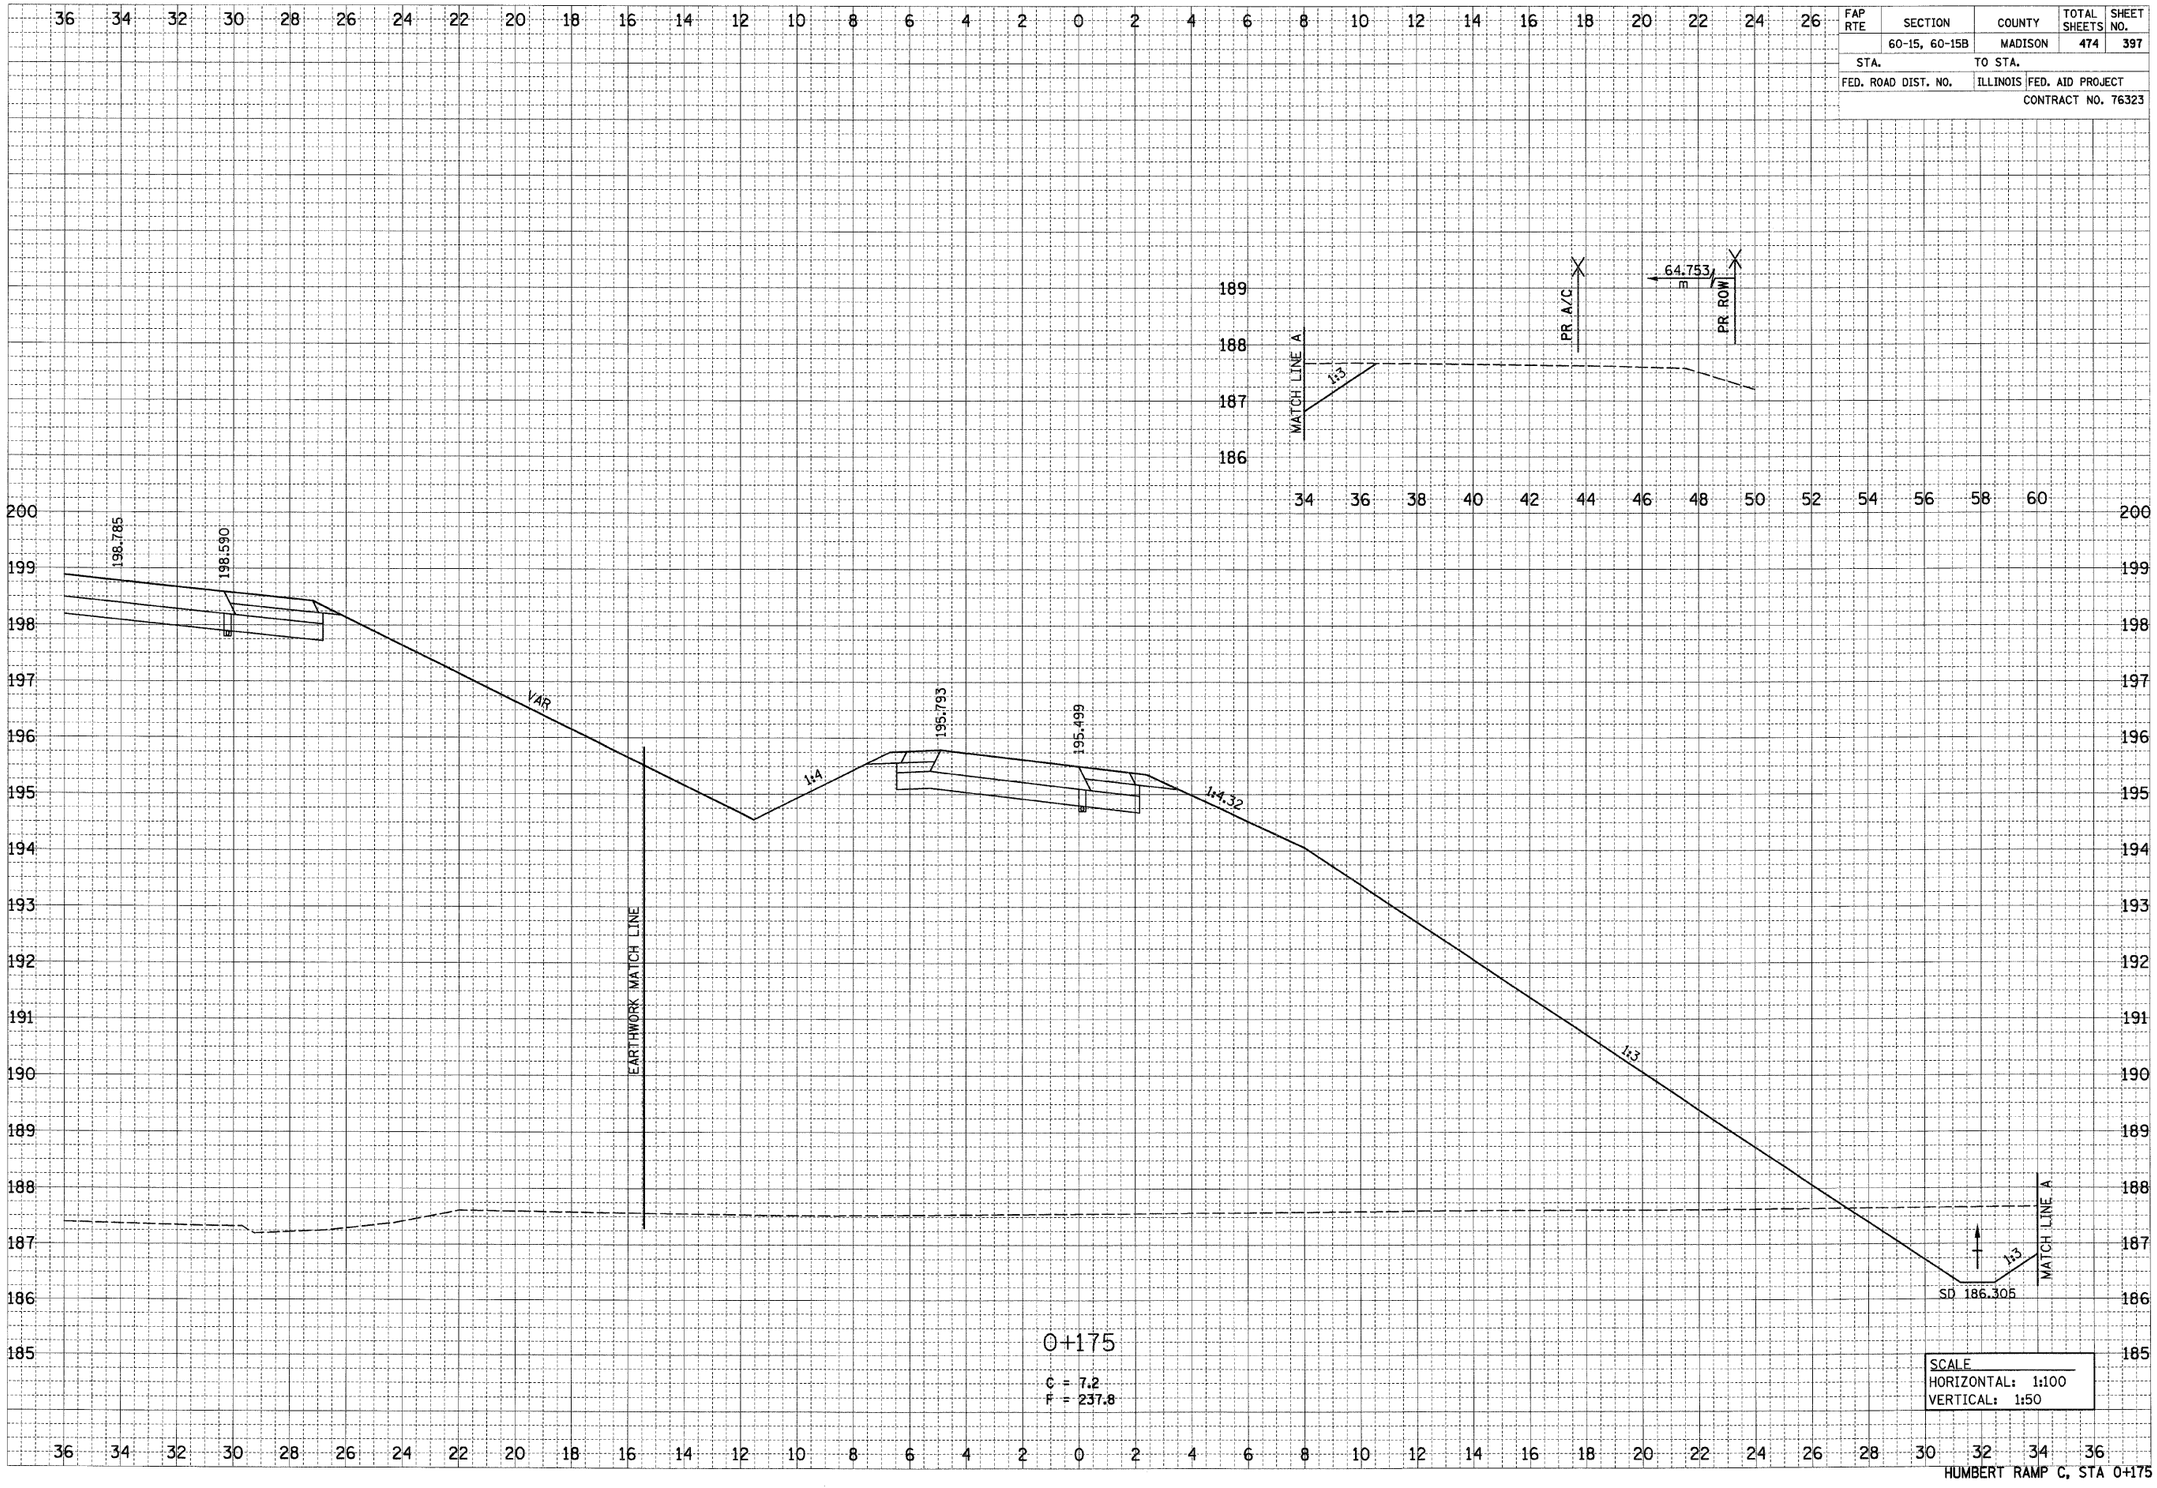


| FINAL SURVEY | BY | DATE |
|---|---|---|
| ORIGINAL SURVEY | SURVEYED | |
| NOTE BOOK | PLOTTED | |
| NO. | TEMPLATE | |
| | AREAS | |
| | AREAS CHECKED | |

6/29/2007

p:\80files\00024\mainline\crosssections\rampc.dgn