6/29/2007

| FAP RTE | SECTION | COUNTY | TOTAL SHEETS | SHEET NO. |
|---|---|---|---|---|
| | 60-15, 60-15B | MADISON | 474 | 416 |
| STA. | | TO STA. | | |
| FED. ROAD DIST. NO. | | ILLINOIS | FED. AID PROJECT | |
| | | | CONTRACT NO. 76323 | |

| FINAL SURVEY | BY | DATE |
|---|---|---|
| SURVEYED | | |
| PLOTTED | | |
| NOTE BOOK | TEMPLATE | |
| NO. | AREAS | |
| | AREAS CHECKED | |

| ORIGINAL SURVEY | BY | DATE |
|---|---|---|
| SURVEYED | | |
| PLOTTED | | |
| NOTE BOOK | TEMPLATE | |
| NO. | AREAS | |
| | AREAS CHECKED | |

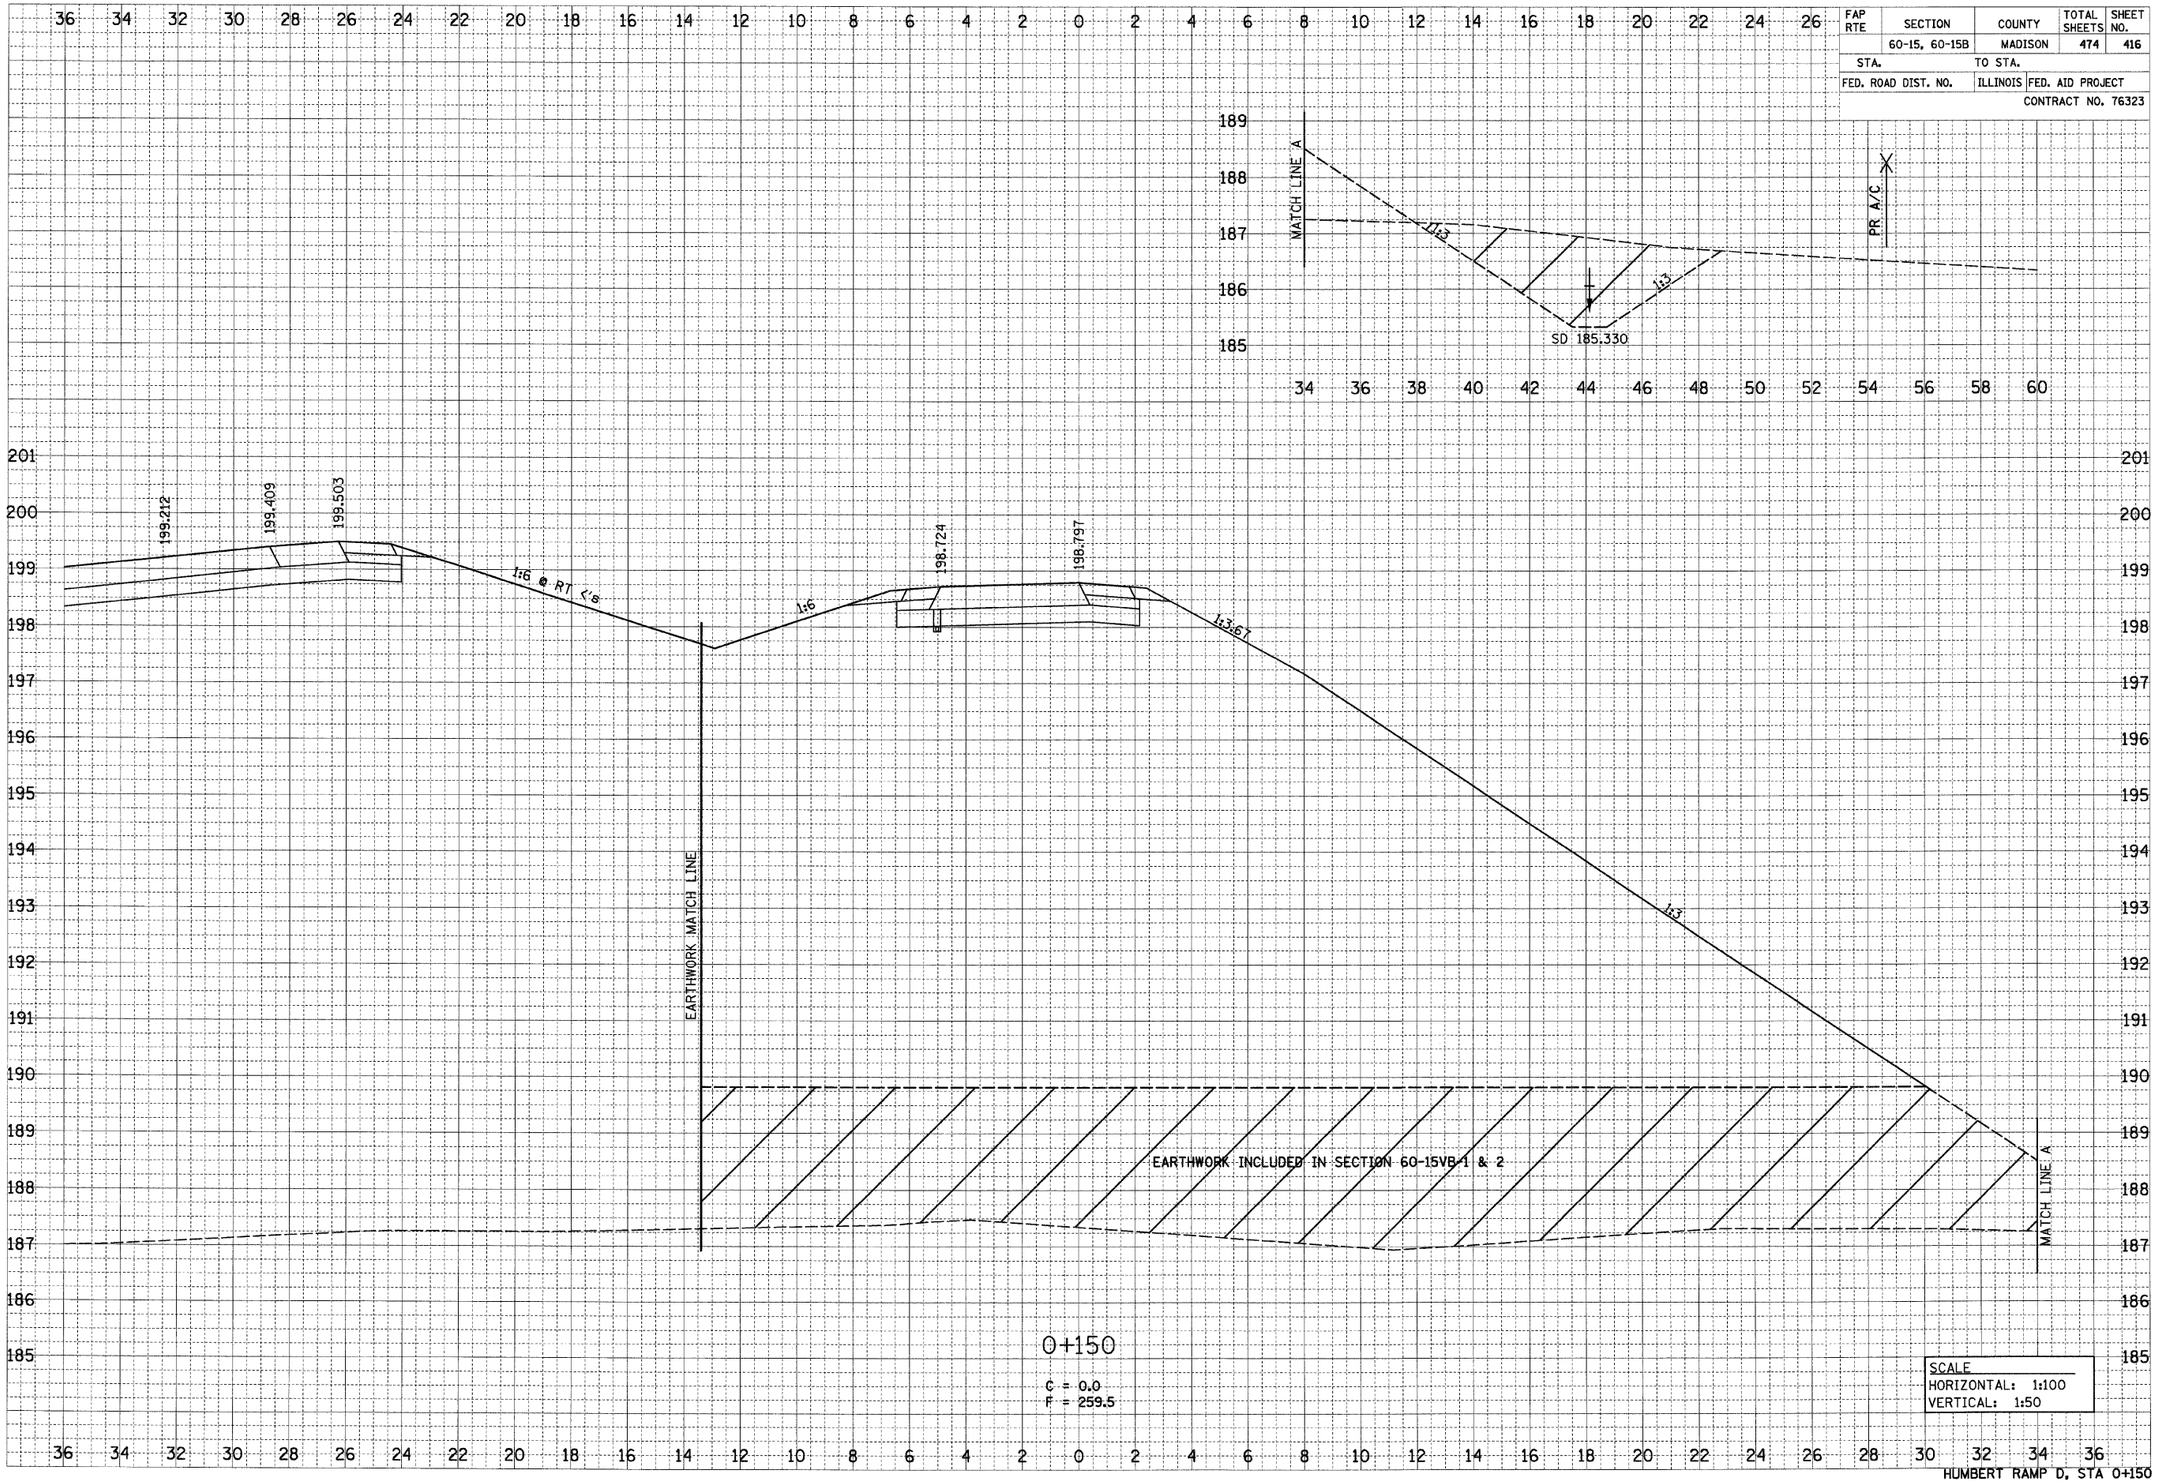


p:\00files\00024\dhainline\crosssections\rampd.dgn

HUMBERT RAMP D, STA 0+150