FAP RTE	SECTION	COUNTY	TOTAL SHEETS	SHEET NO.
	60-15, 60-15B	MADISON	474	441
STA.		TO STA.		
FED. ROAD DIST. NO.		ILLINOIS	FED. AID PROJECT	

CONTRACT NO. 76323

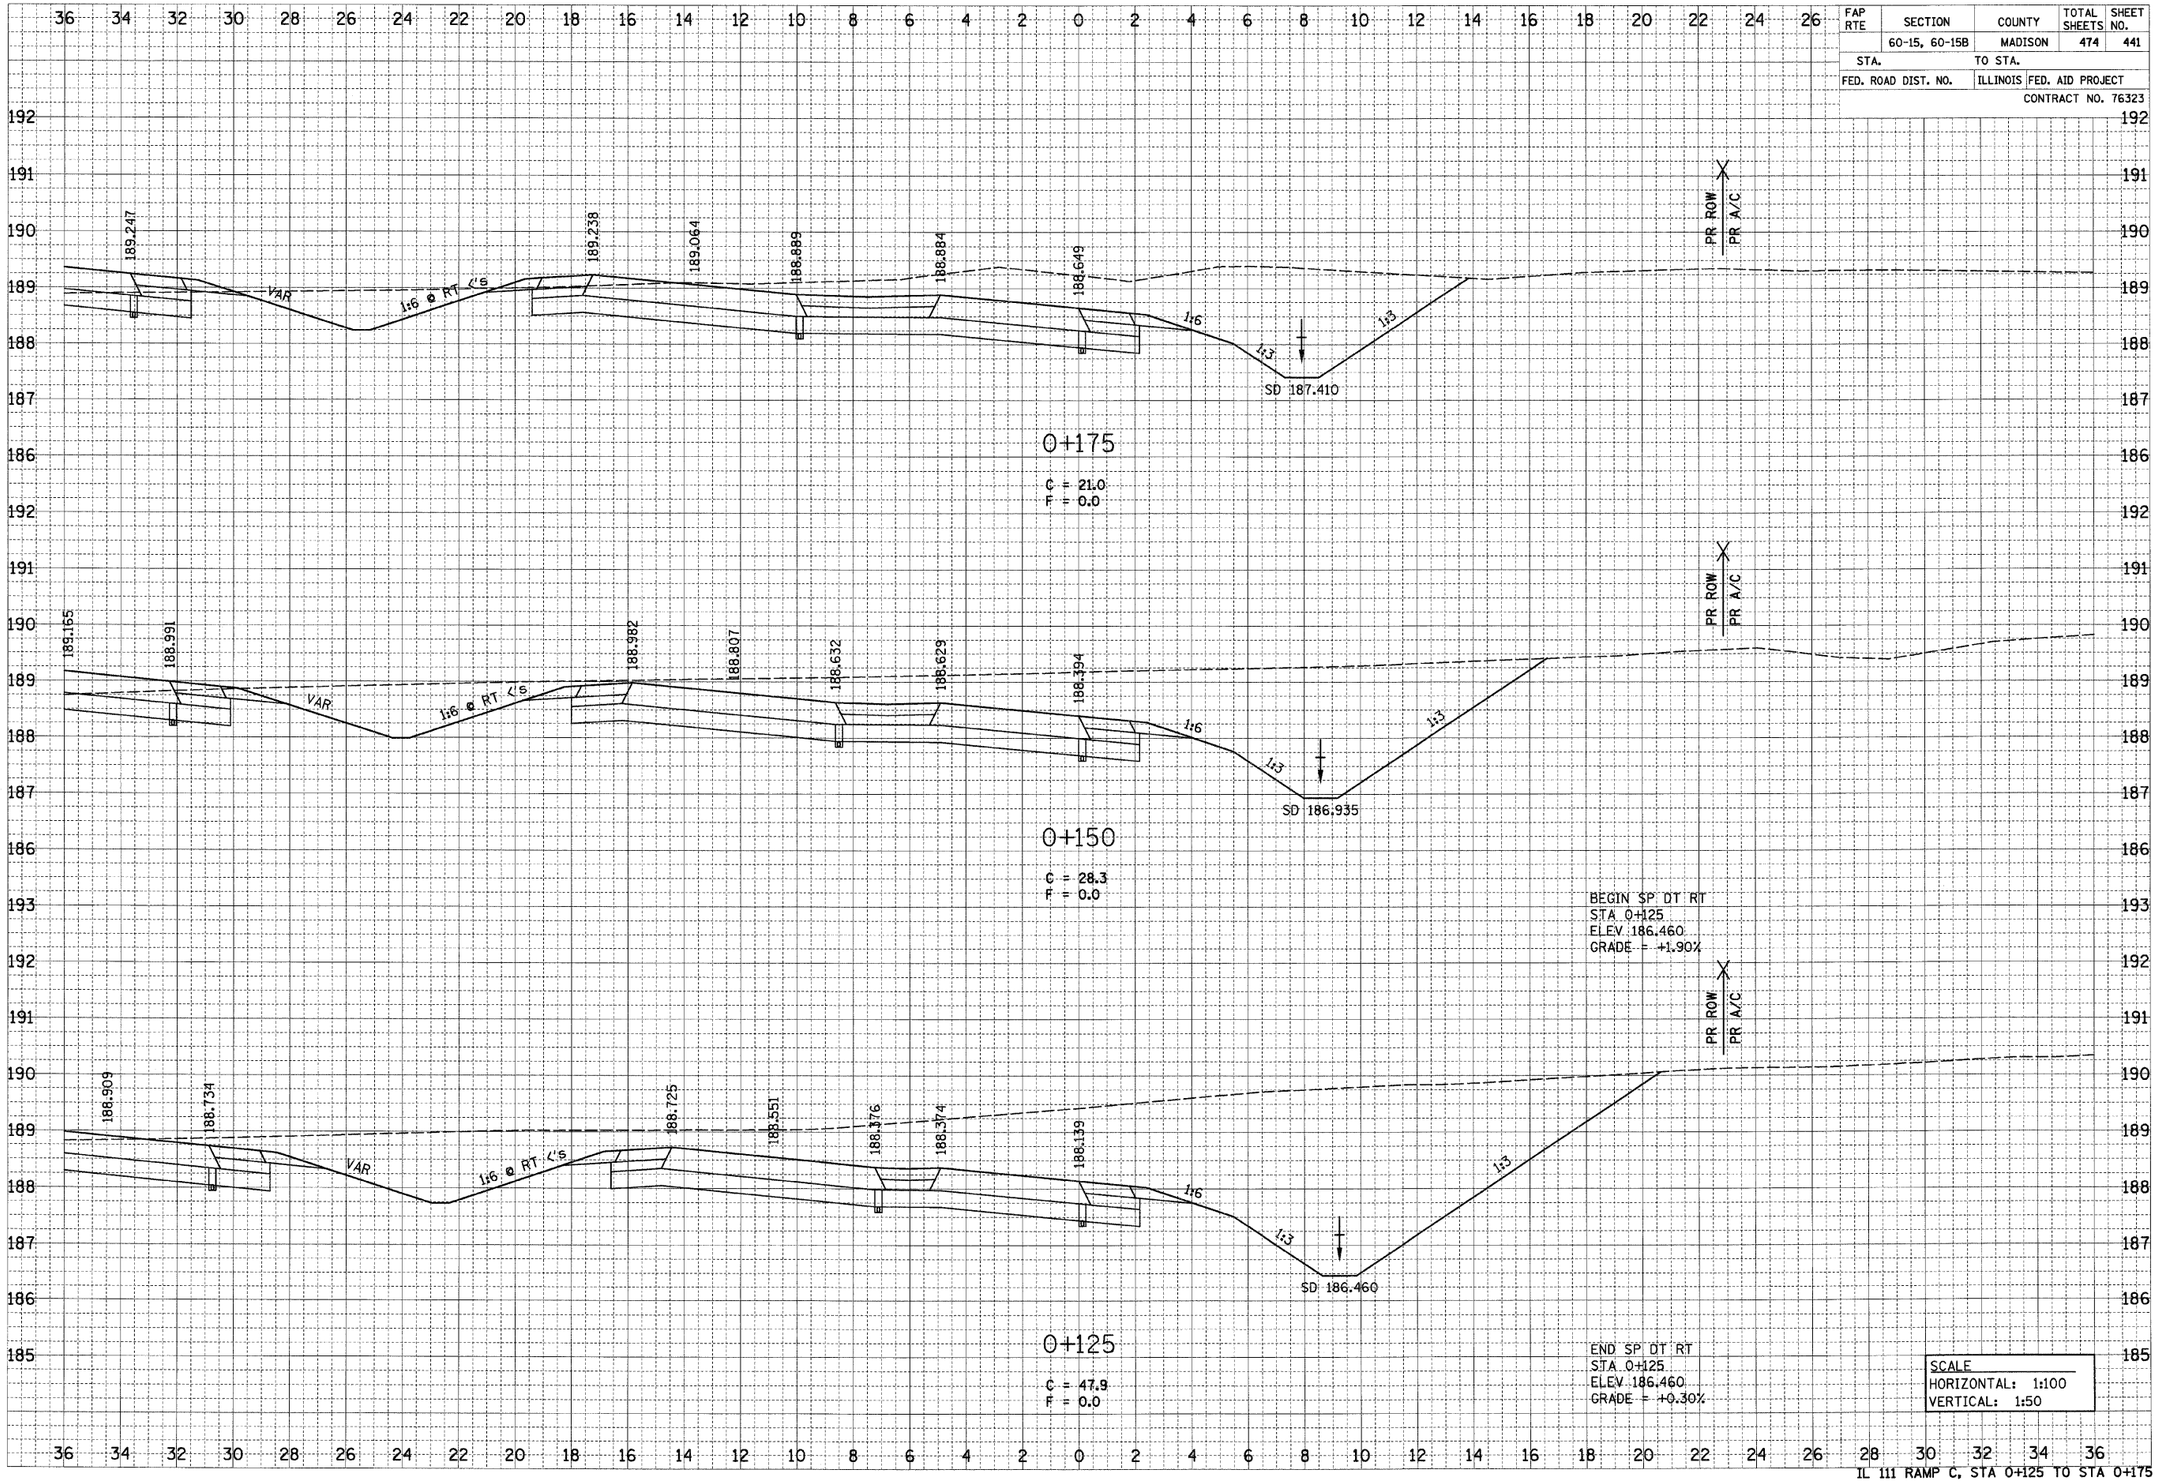

IL 111 RAMP C, STA 0+125 TO STA 0+175

6/29/2007

p:\00files\00024\dmainline\crosssections\rampc-ill1.dgn