FAP RTE	SECTION	COUNTY	TOTAL SHEETS	SHEET NO.
	60-15, 60-15B	MADISON	474	451
STA.		TO STA.		
FED. ROAD DIST. NO.		ILLINOIS	FED. AID PROJECT	

CONTRACT NO. 76323

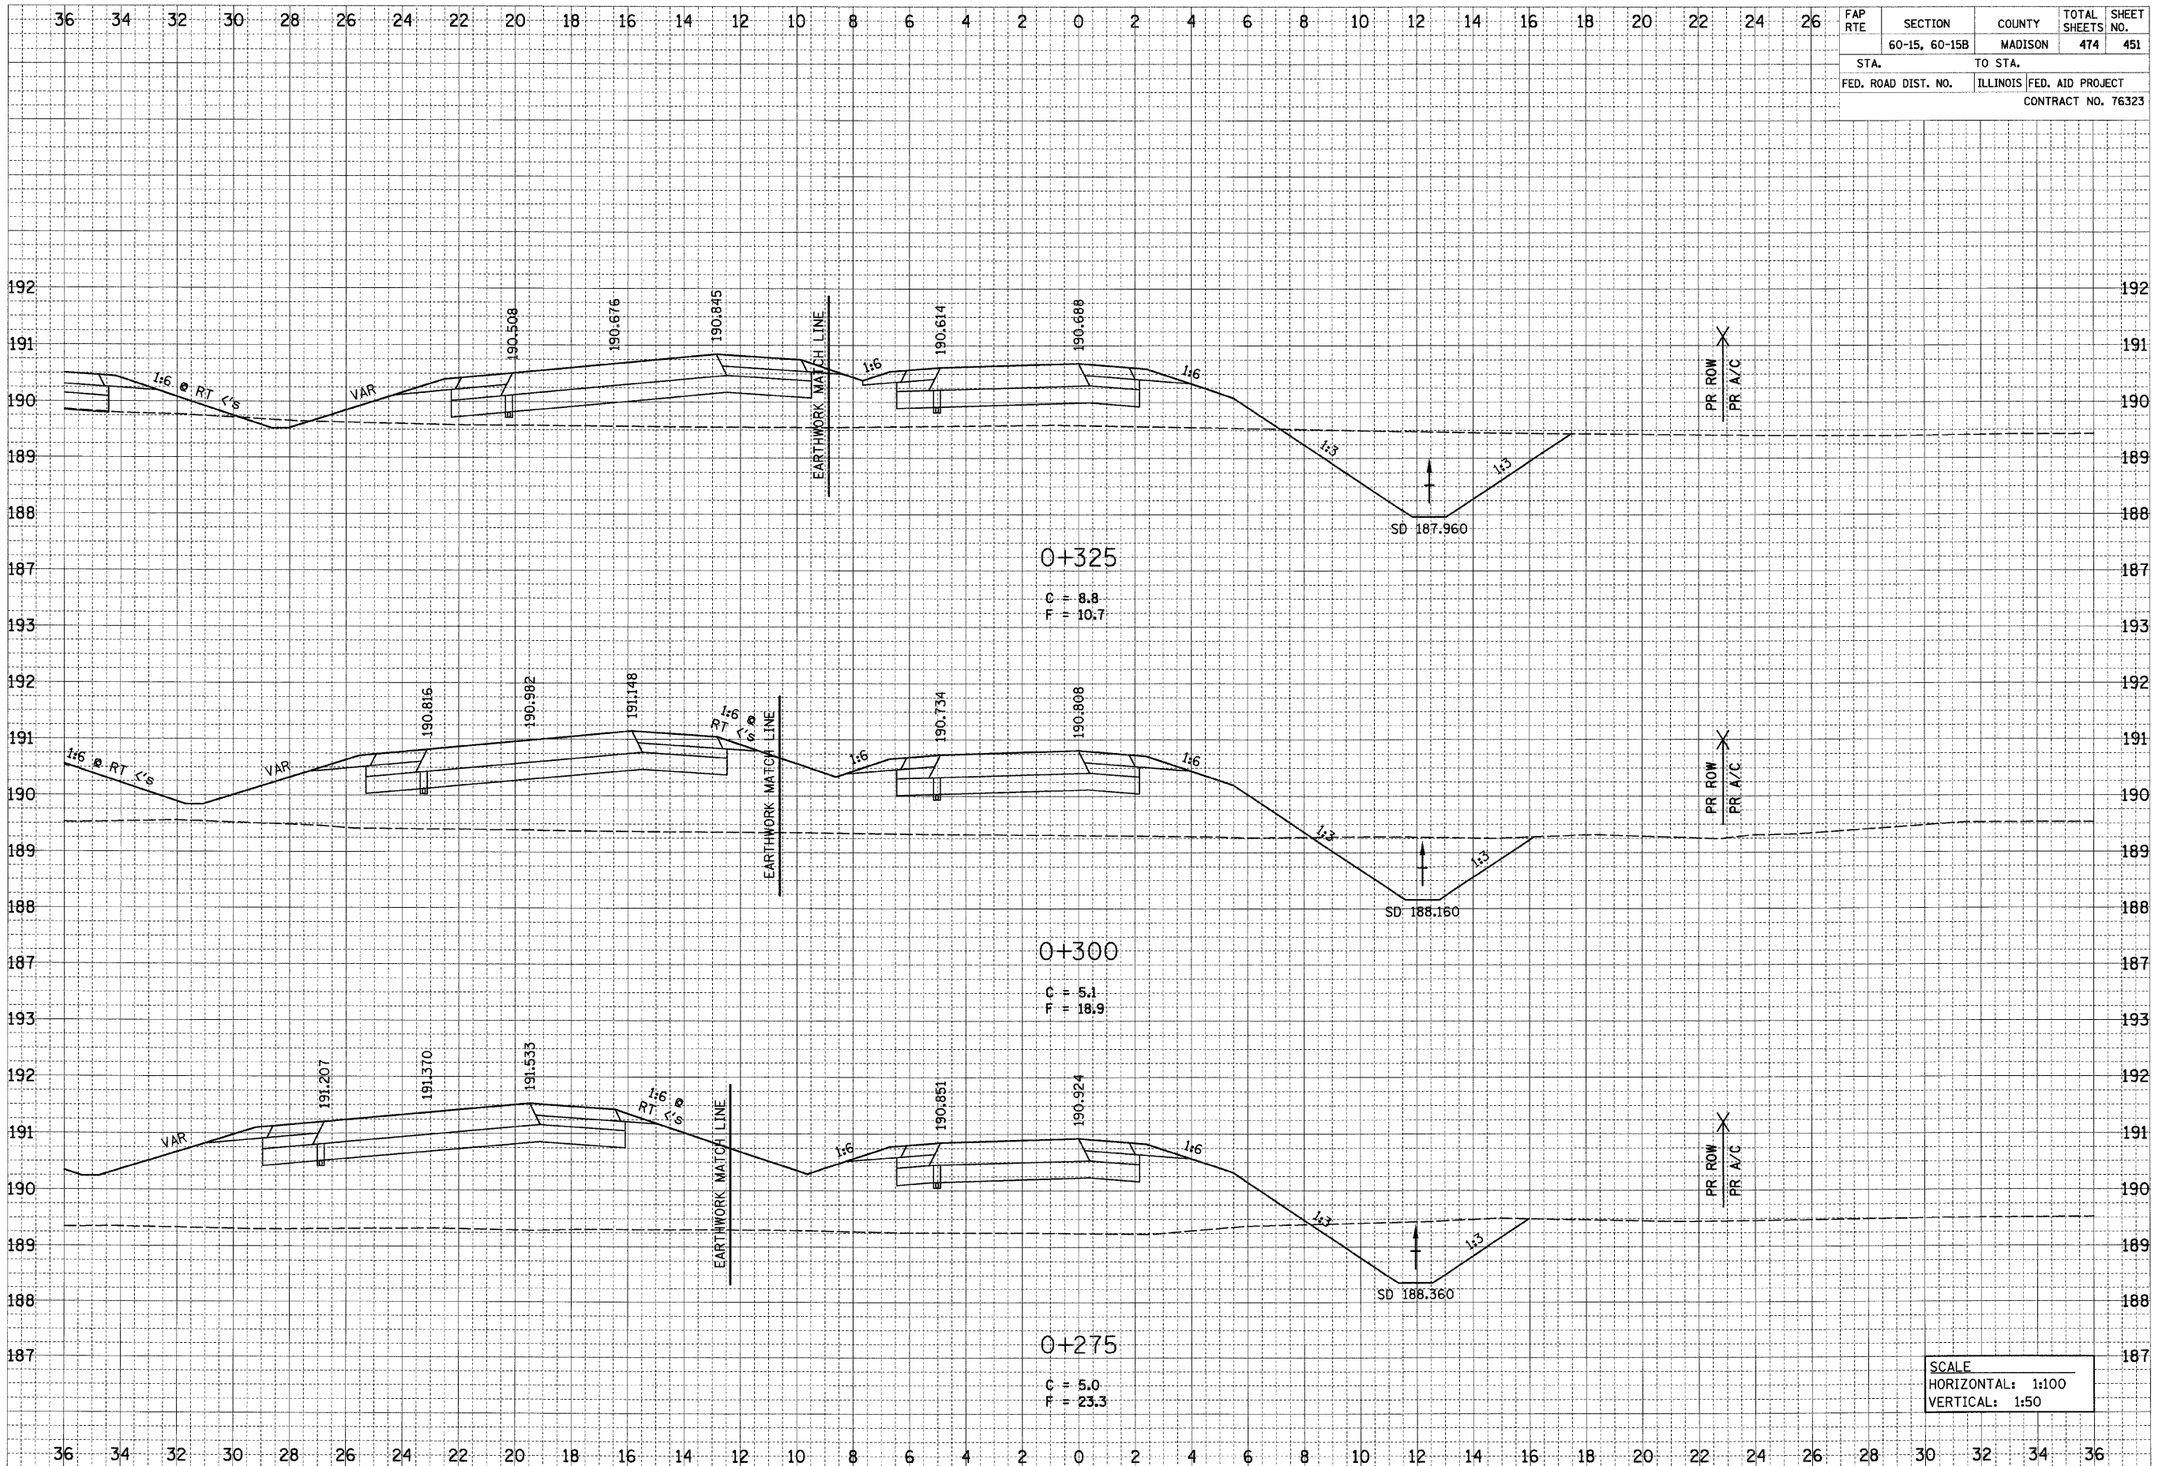

SCALE
HORIZONTAL: 1:100
VERTICAL: 1:50

IL 111 RAMP D, STA 0+275 TO STA 0+325

6/29/2007

p:\00files\00024\dmainline\crosssections\rampd-il111.dgn