| FAP RTE | SECTION | COUNTY | TOTAL SHEETS | SHEET NO. |
|---|---|---|---|---|
| | 60-15, 60-15B | MADISON | 474 | 455 |
| STA. | TO STA. | | | |
| FED. ROAD DIST. NO. | ILLINOIS | FED. AID PROJECT | | |
| | | CONTRACT NO. 76323 | | |

6/29/2007

| FINAL SURVEY | NOTE BOOK | NO. |
|---|---|---|

| | BY | DATE |
|---|---|---|
| SURVEYED | | |
| PLOTTED | | |
| TEMPLATE | | |
| AREAS | | |
| AREAS CHECKED | | |

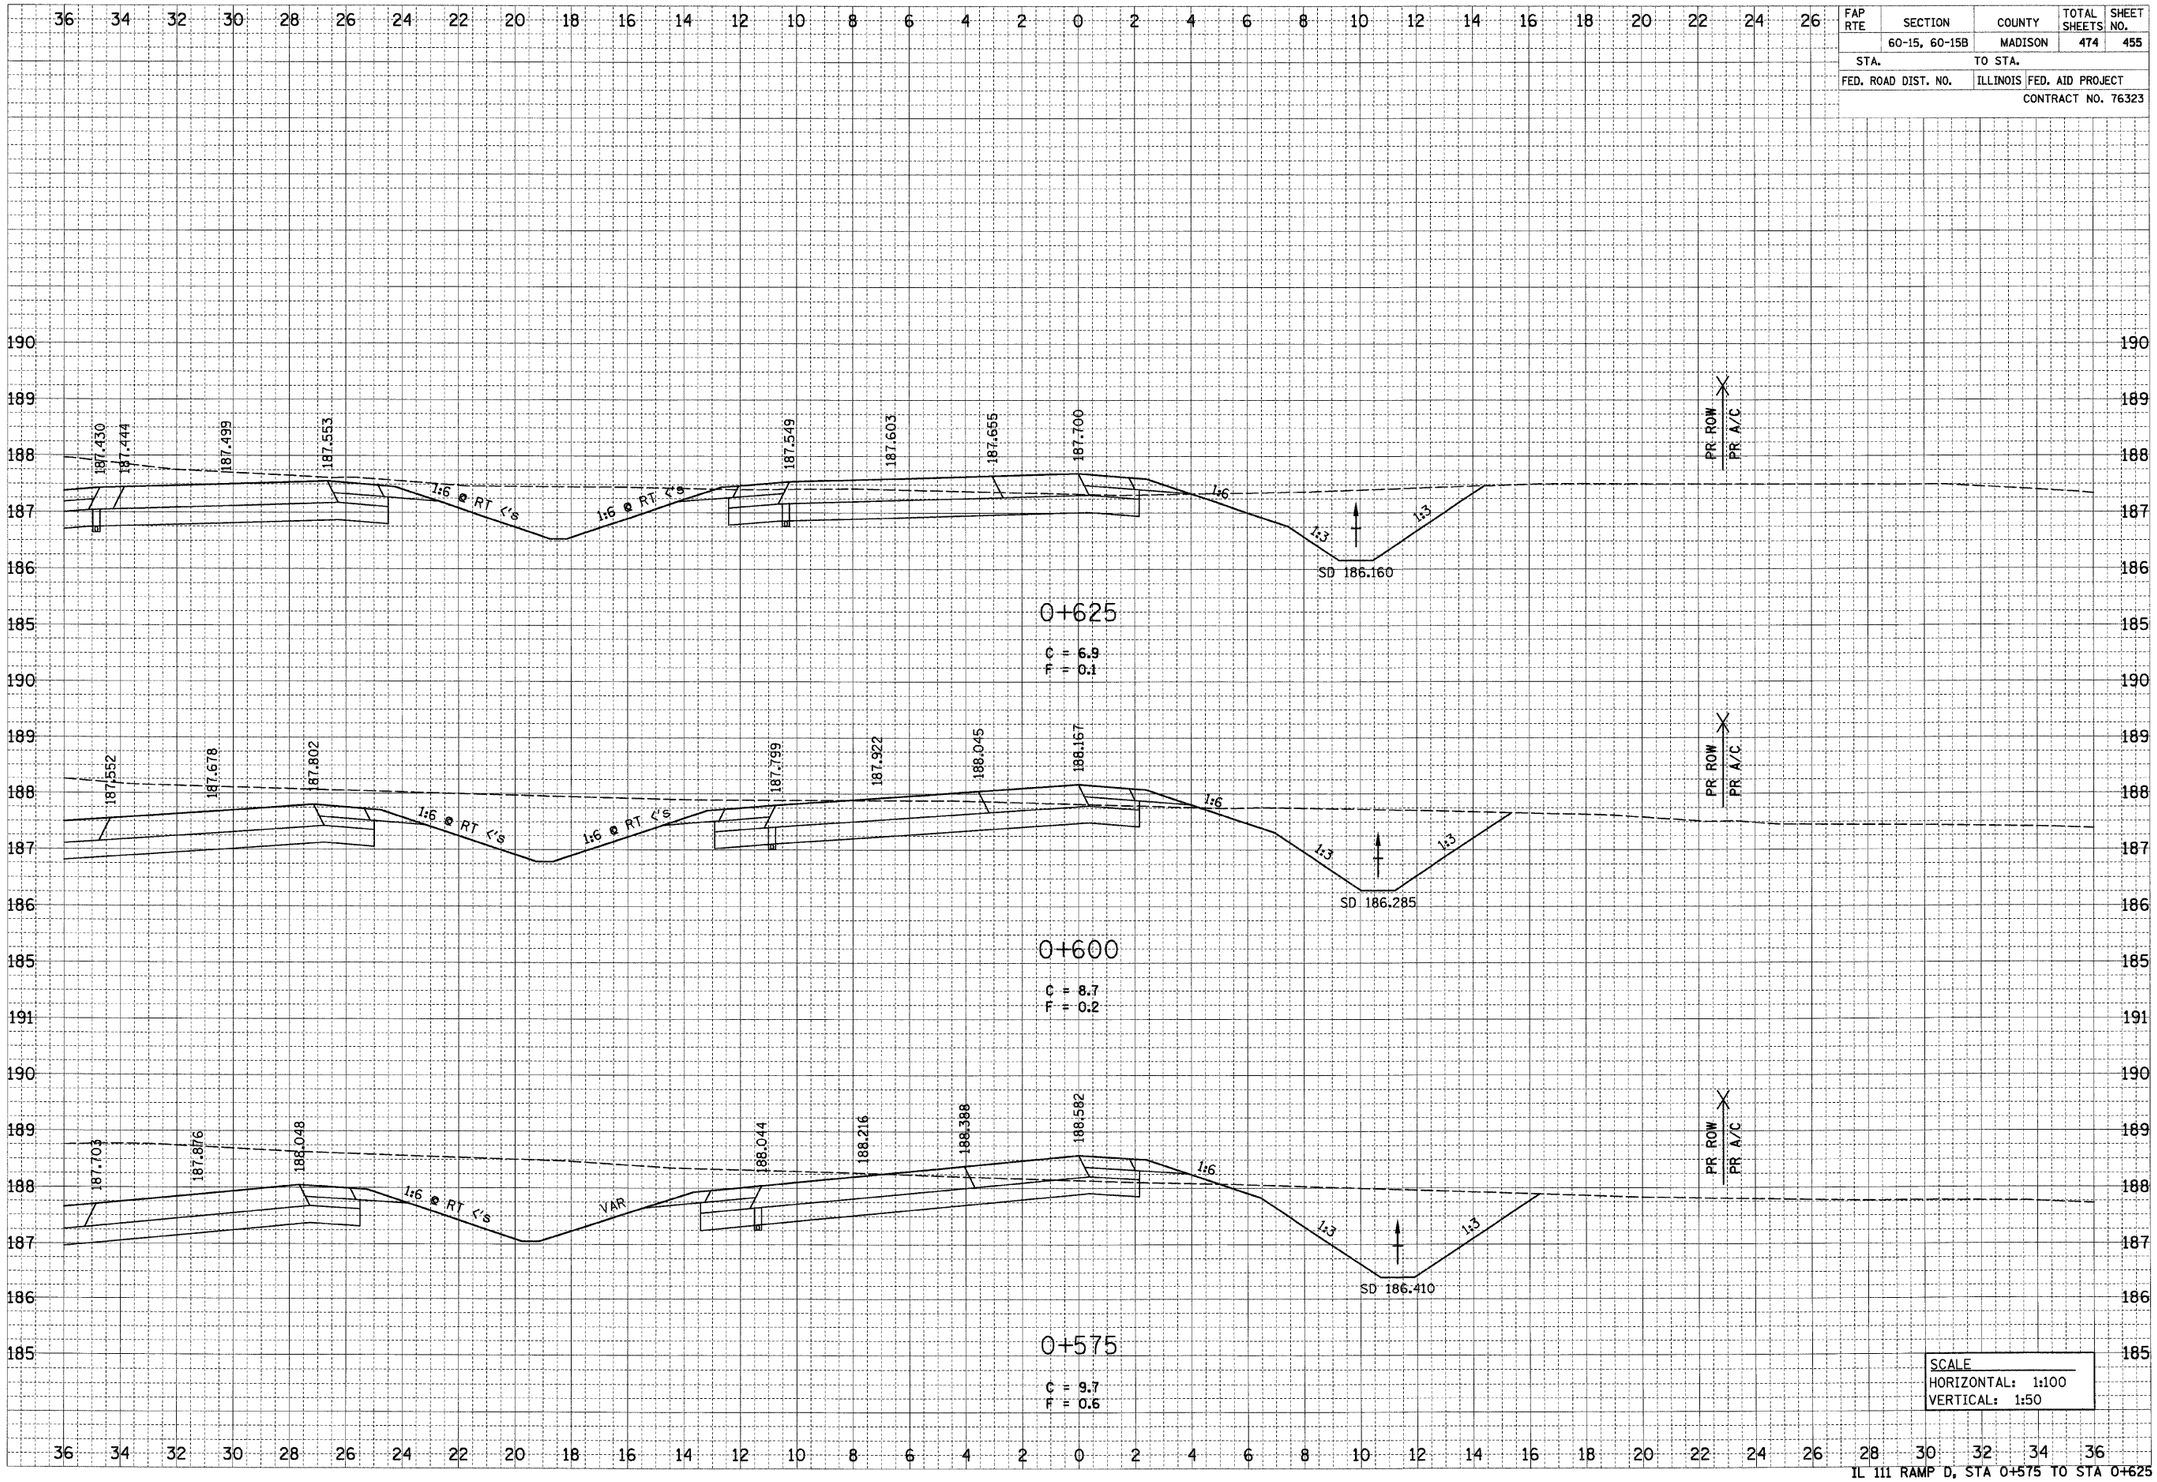


| ORIGINAL SURVEY | NOTE BOOK | NO. |
|---|---|---|

| | BY | DATE |
|---|---|---|
| SURVEYED | | |
| PLOTTED | | |
| TEMPLATE | | |
| AREAS | | |
| AREAS CHECKED | | |

pr\20files\20024\dmainline\crosssections\r-ampd-ill1.dgn

IL 111 RAMP D, STA 0+575 TO STA 0+625