F.A.P. RTE.	SECTION	COUNTY	TOTAL SHEETS	SHEET NO.
310	60-15HB-3	MADISON	93	13
STA.		TO STA.		
FED. ROAD DIST. NO.	ILLINOIS	FED. AID PROJECT		

CONTRACT NO. 76706

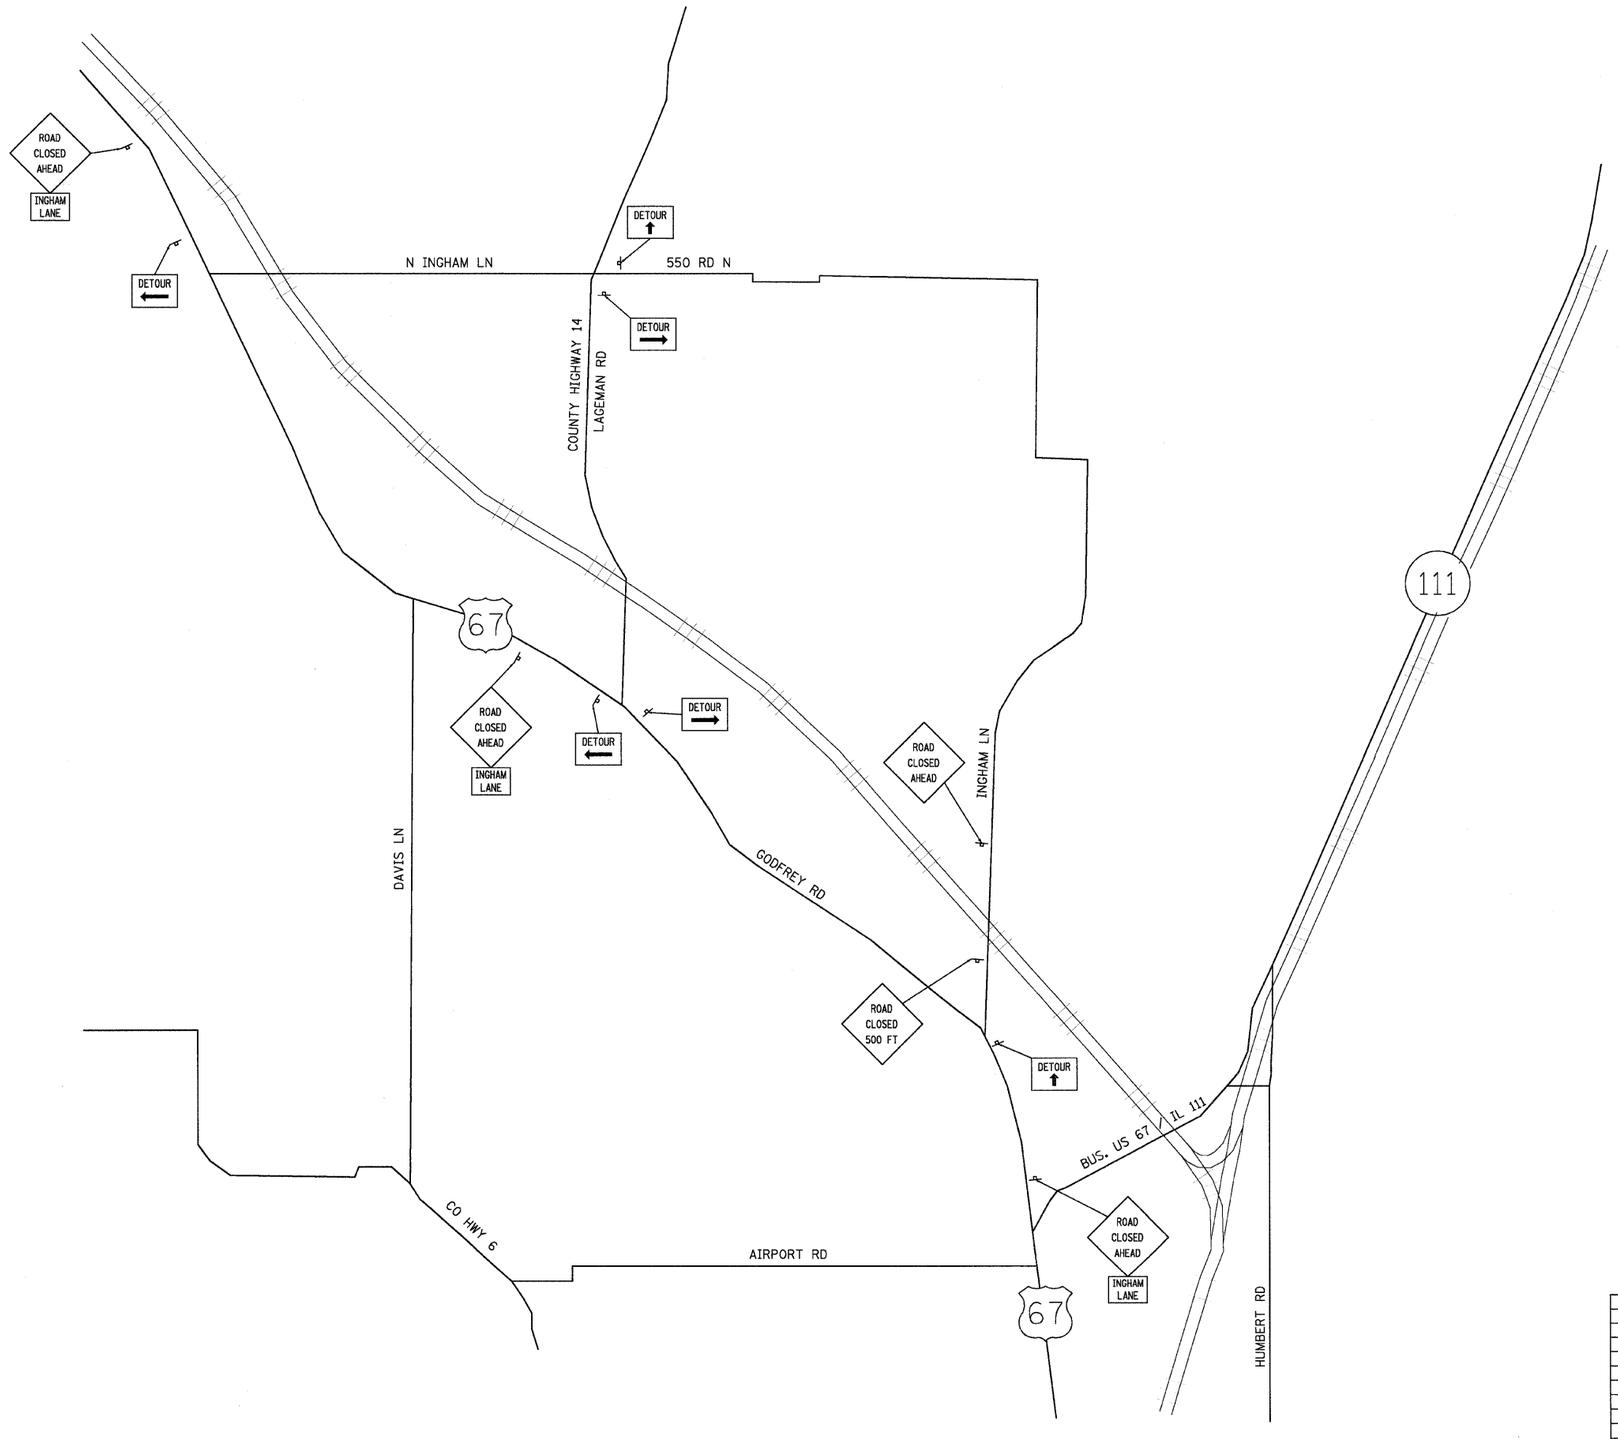

NOTES:

1) INGHAM LANE SHALL BE CLOSED TO THRU TRAFFIC TO REMOVE AND RELOCATE THE EXISTING ROADWAY. THE CLOSURE SHALL BE IN ACCORDANCE WITH APPLICABLE PORTIONS OF STANDARD BLR 22 OF THE STANDARD SPECIFICATIONS. THIS WORK SHALL BE PAID FOR AT THE CONTRACT UNIT PRICE PER LUMP SUM FOR "TRAFFIC CONTROL AND PROTECTION, STANDARD BLR 22."

2) DURING THE CLOSURE OF INGHAM LANE FOR REMOVAL AND RECONSTRUCTION, TRAFFIC WILL BE DETOURED AS SHOWN ON THIS SHEET. THIS WORK SHALL BE PAID FOR AT THE CONTRACT UNIT PRICE PER EACH FOR "TRAFFIC CONTROL AND PROTECTION FOR TEMPORARY DETOUR."

3) THE CONTRACTOR SHALL FURNISH THE POSTS AND ERECT THE SIGNS AT THE LOCATIONS SHOWN ON THE PLANS AND AS DIRECTED BY THE ENGINEER. THE POSTS SHALL REMAIN THE PROPERTY OF THE CONTRACTOR.

4) THE CONTRACTOR SHALL NOTIFY THE ILLINOIS DEPARTMENT OF TRANSPORTATION, BUREAU OF OPERATIONS , AT LEAST TWO WEEKS PRIOR TO NEEDING THE SIGNS. THE CONTRACTOR SHALL PICK UP THE SIGNS AT THE TRAFFIC MAINTENANCE BUILDING IN FAIRVIEW HEIGHTS AND RETURN THEM UPON COMPLETION OF THE CONTRACT.

5) THE HEIGHT TO THE BOTTOM OF THE LOWEST SIGN SHALL NOT BE LESS THAN 6'.

6) ALL SIGNS SHOWN SHALL BE POST MOUNTED, SHALL BE ON A FLOURESCENT ORANGE REFLECTIVE BACKGROUND, AND SHALL BE REMOVED WHEN NOT REQUIRED FOR FUTURE USE.

7) ALL "ROAD CLOSED AHEAD" AND "ROAD CLOSED 500 FT" SIGNS ARE TO BE PROVIDED BY THE CONTRACTOR.

N

0 1/4 MILE 1/2 MILE 3/4 MILE 1 MILE

APPROX. SCALE

REVISIONS	
NAME	DATE

ILLINOIS DEPARTMENT OF TRANSPORTATION

TRAFFIC CONTROL PLAN
FAP 310 (ILL 255)
SECTION 60-15HB-3
MADISON COUNTY

SCALE: VERT. HORIZ. DRAWN BY

DATE CHECKED BY

11/18/2008

pw:\\DFiles\2020224\dfluover-bridge\roadway plans\msc details\traffic control.dgn