| F.A.P RTE. | SECTION | COUNTY | TOTAL SHEETS | SHEET NO. |
|---|---|---|---|---|
| 310 | 60-15HB-3 | MADISON | 93 | 82 |
| STA. | TO STA. | | | |
| FED. ROAD DIST. NO. | ILLINOIS | FED. AID PROJECT | | |

CONTRACT NO. 76706

| FINAL SURVEY | SURVEYED | BY |
|---|---|---|
| NOTE BOOK | PLOTTED | DATE |
| NO. | TEMPLATE | |
| | AREAS | |
| | AREAS CHECKED | |

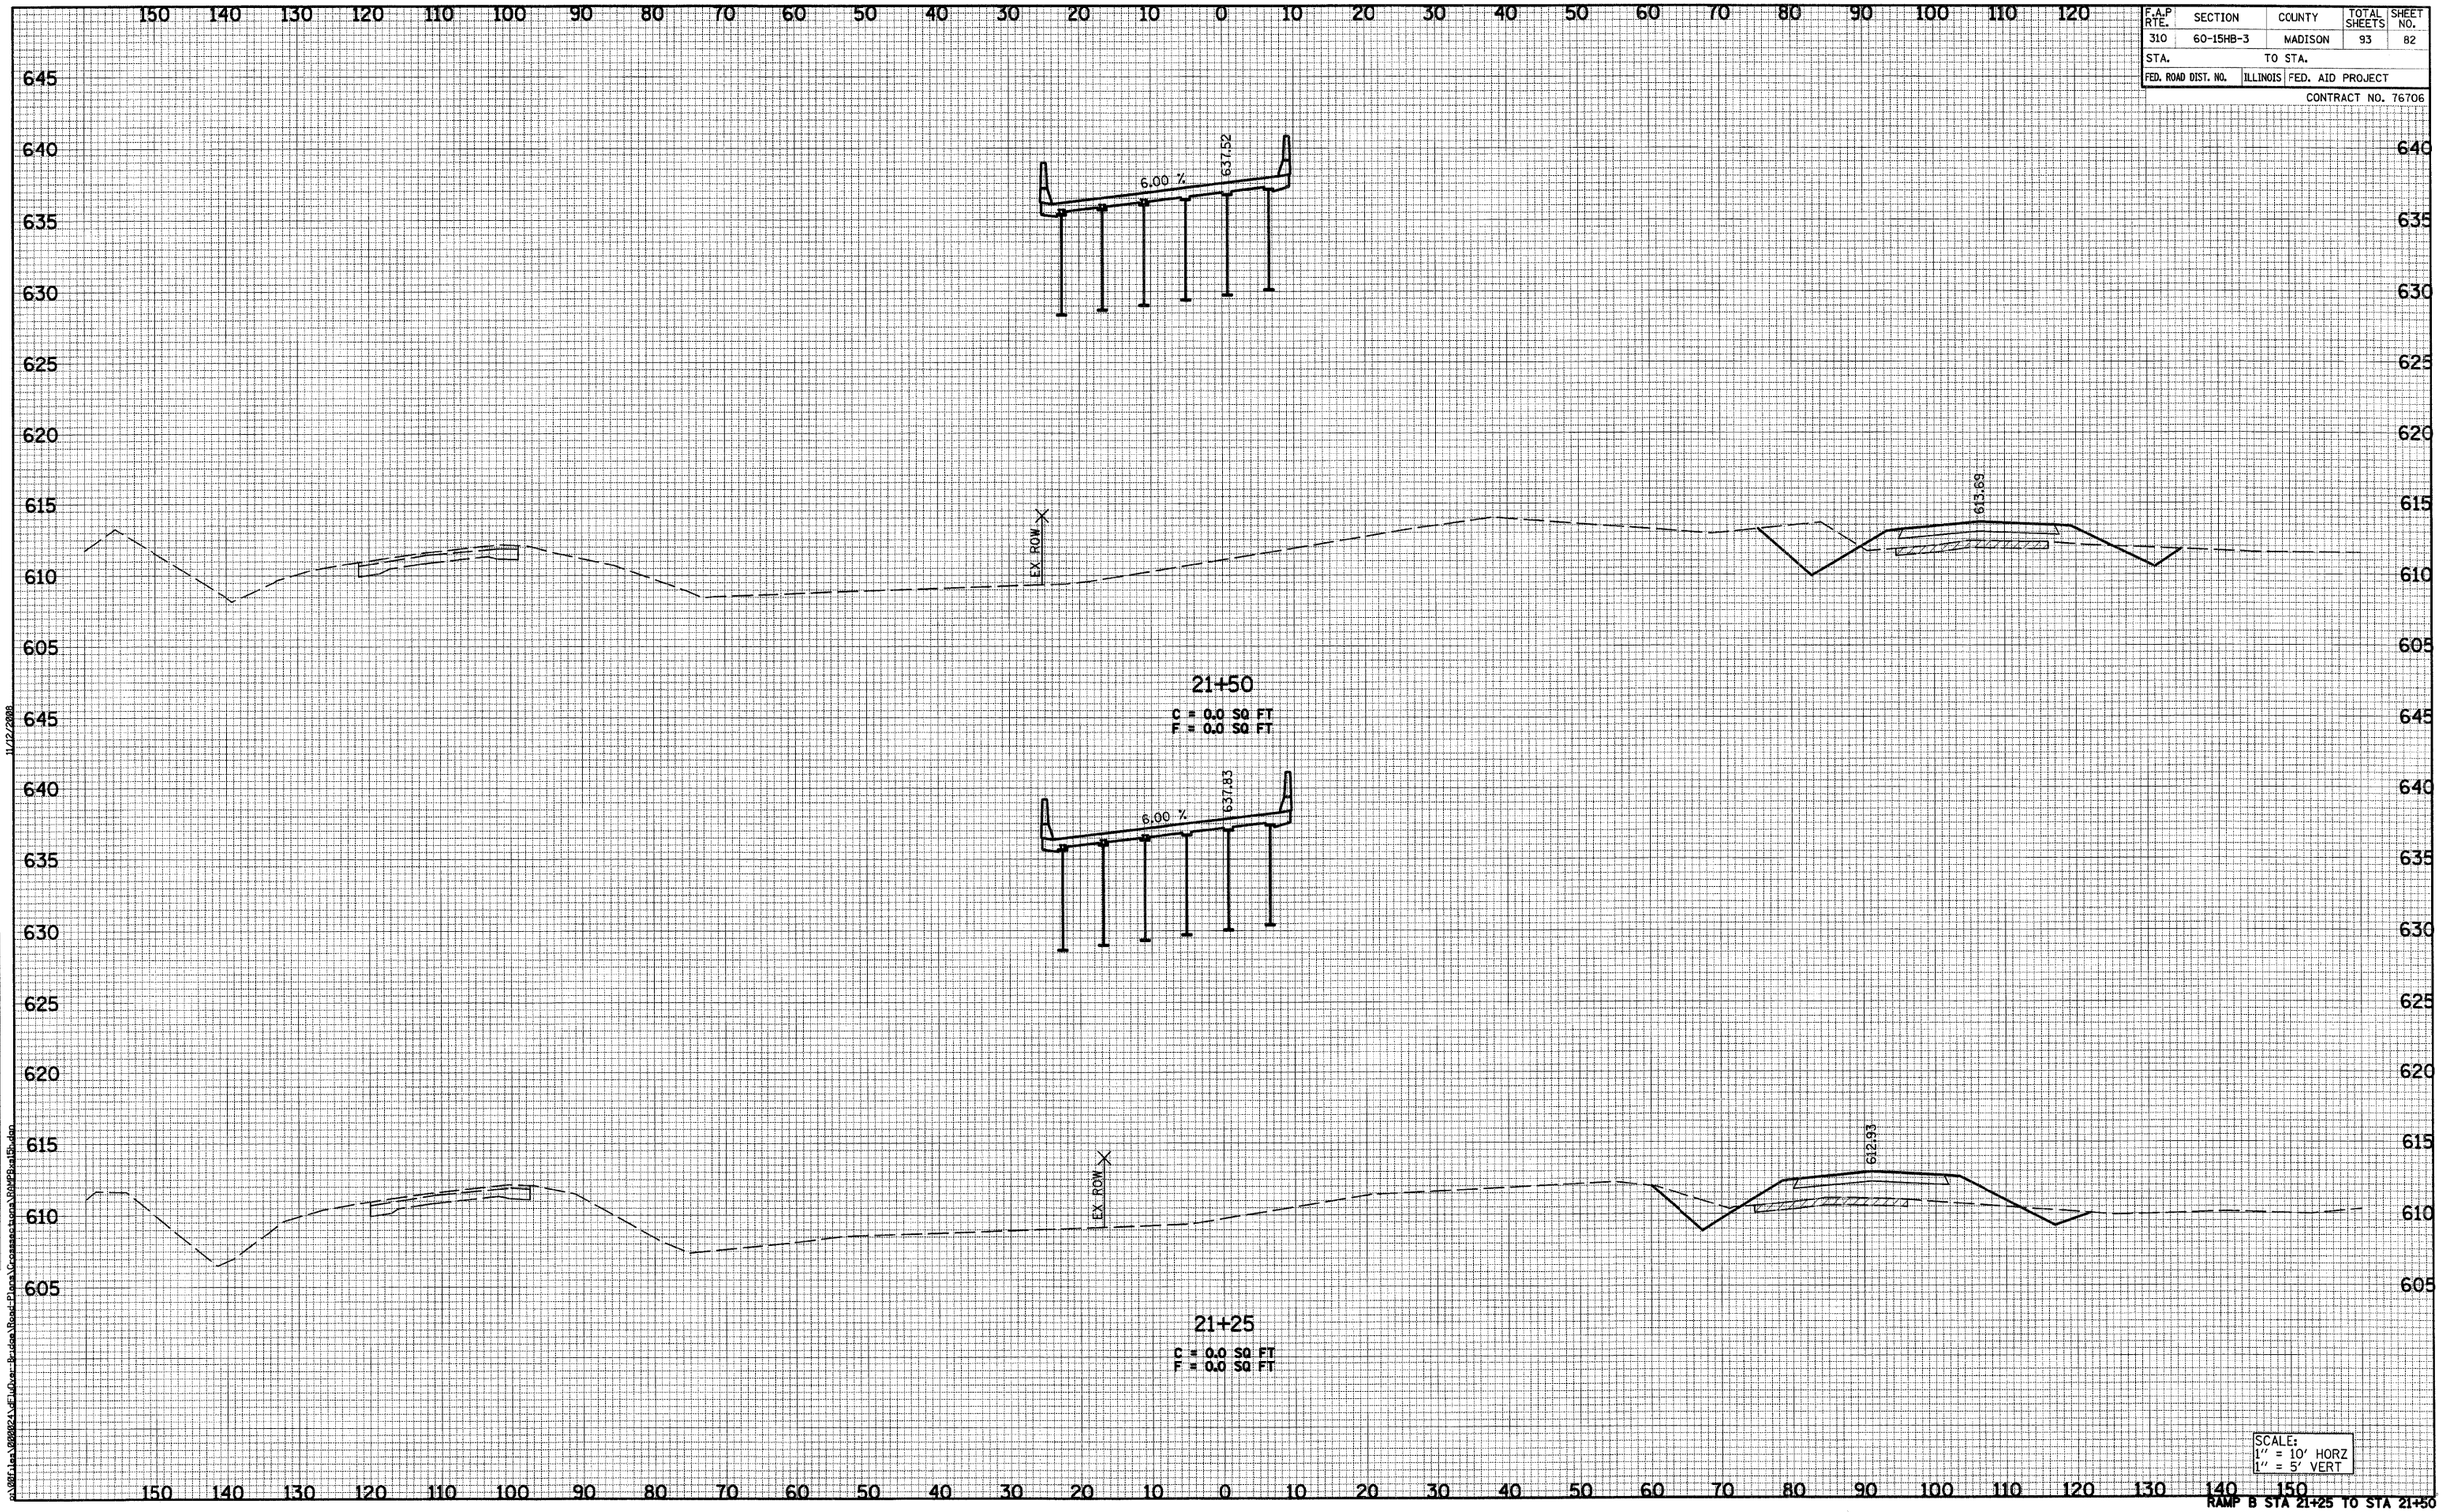


RAMP B STA 21+25 TO STA 21+50

11/12/2008

o:\2005\jan\20052421\e1\Geo-Bridge\Roof-Plans\Crossections\RAMPBsta15+don