PLAN
SURVEYED
PLOTTED
DRAWN
CHECKED
R.O.W. CHECKED
R/W NOTED
ROW FILE NAME
NOTE BOOK
NO.
BY
DATE

PROFILE
SURVEYED
PLOTTED
DRAWN
CHECKED
E.M. NOTED
STRUCTURE NO
FANG GRID
NOTE BOOK
NO.
BY
DATE

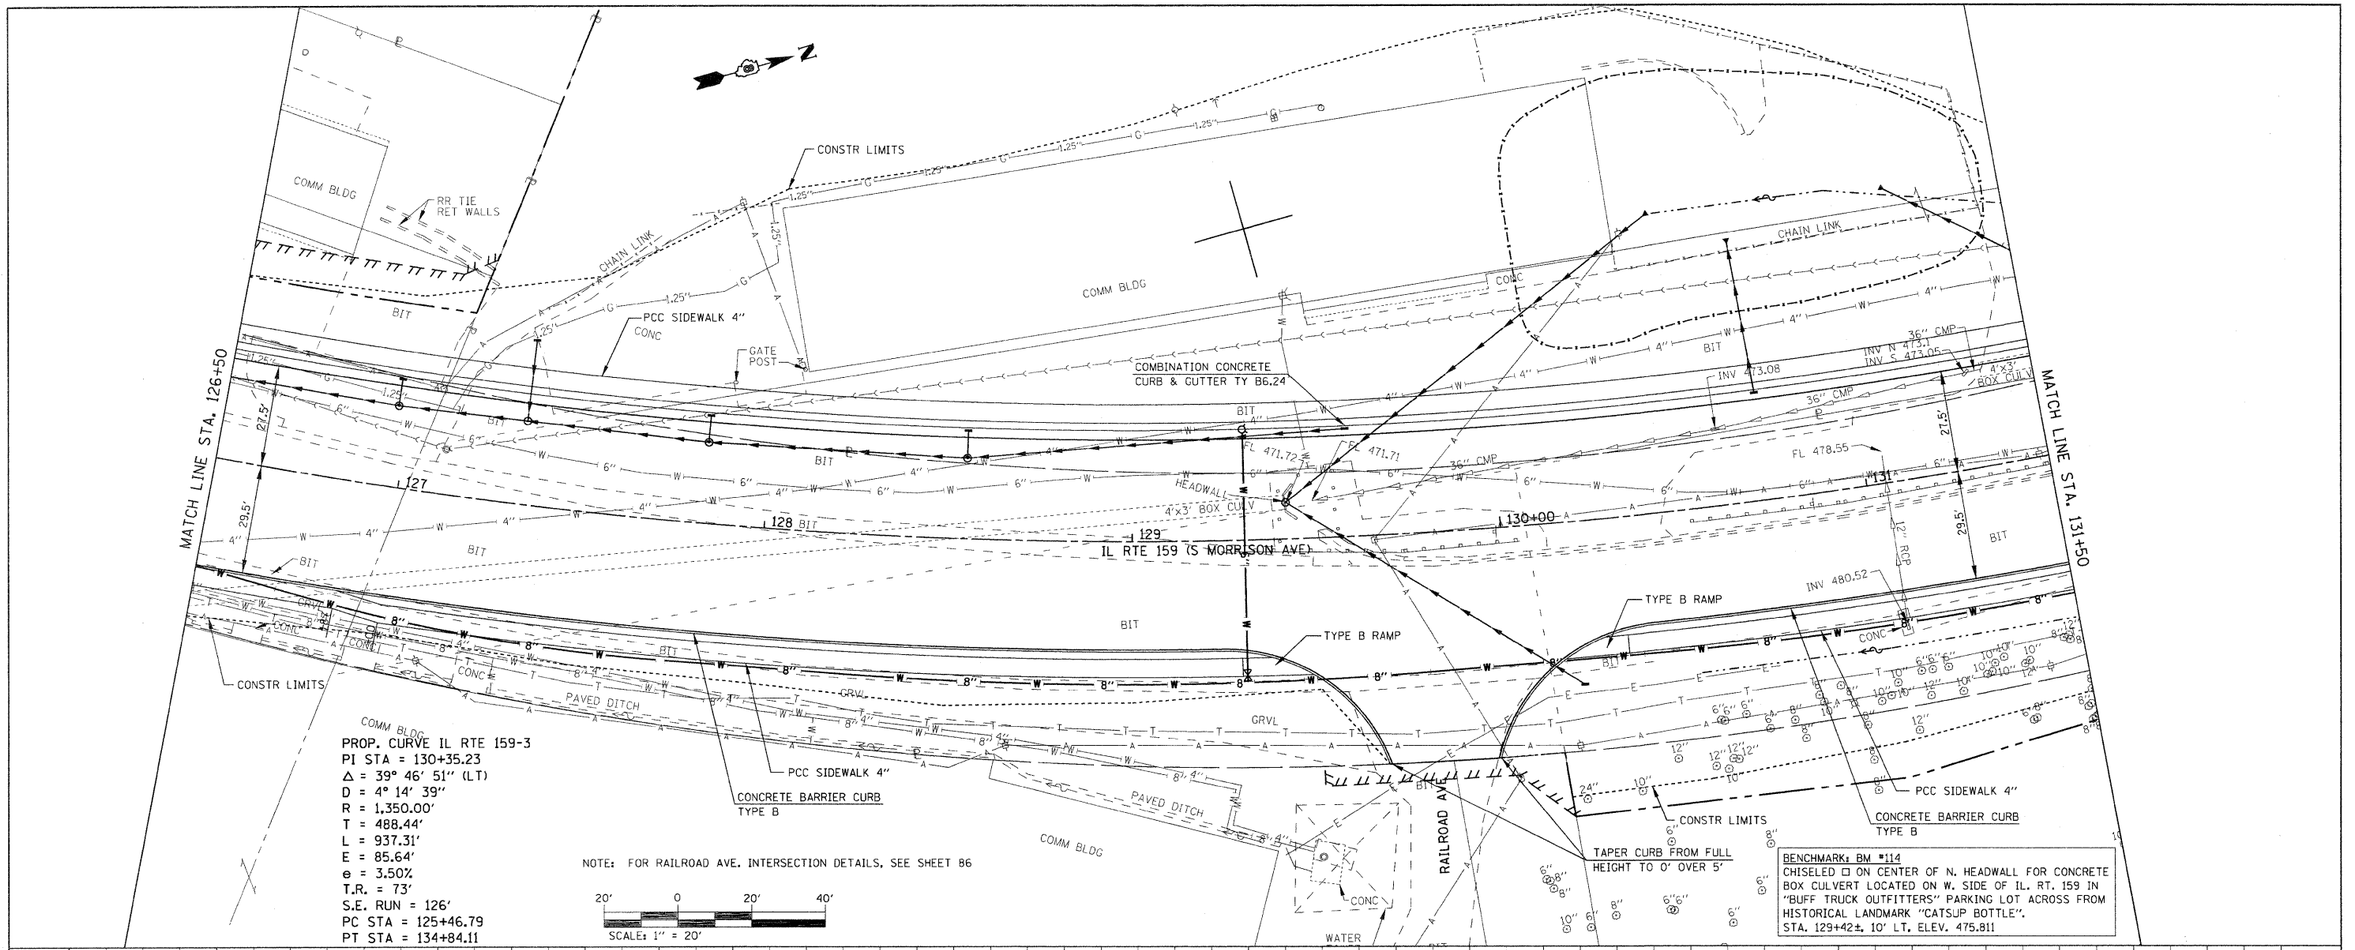

PROP. CURVE IL RTE 159-3
PI STA = 130+35.23
Δ = 39° 46' 51" (LT)
D = 4° 14' 39"
R = 1,350.00'
T = 488.44'
L = 937.31'
E = 85.64'
e = 3.50%
T.R. = 73'
S.E. RUN = 126'
PC STA = 125+46.79
PT STA = 134+84.11

NOTE: FOR RAILROAD AVE. INTERSECTION DETAILS, SEE SHEET 86

20' 0 20' 40'
SCALE: 1" = 20'

BENCHMARK: BM #114
CHISELED □ ON CENTER OF N. HEADWALL FOR CONCRETE BOX CULVERT LOCATED ON W. SIDE OF IL. RT. 159 IN "BUFF TRUCK OUTFITTERS" PARKING LOT ACROSS FROM HISTORICAL LANDMARK "CATSUP BOTTLE".
STA. 129+42±, 10' LT. ELEV. 475.811

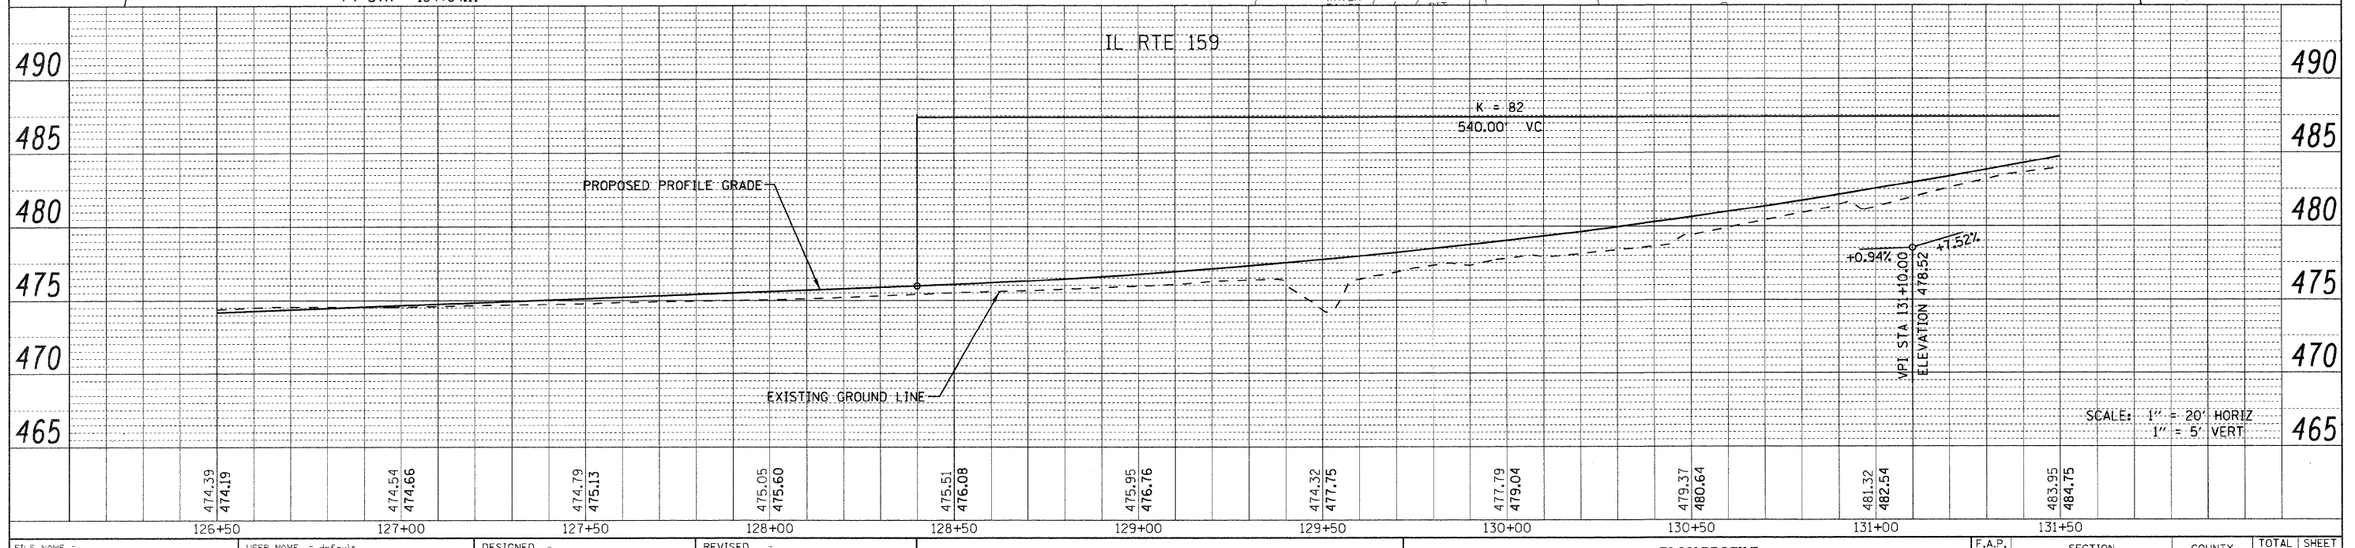

FILE NAME =	USER NAME = default	DESIGNED -	REVISED -
P:\Projects\513501\CADD\DGN\D876830-sht-pp_nprf.dgn		DRAWN -	REVISED -
	PLOT SCALE = 20.0000 ' / IN.	CHECKED -	REVISED -
	PLOT DATE = 11/13/2009	DATE -	REVISED -

STATE OF ILLINOIS
DEPARTMENT OF TRANSPORTATION

PLAN/PROFILE
IL ROUTE 159

SCALE: 1" = 20' | SHEET NO. 6 OF 24 SHEETS | STA. 126+50.00 TO STA. 131+50.00

F.A.P. RTE.	SECTION	COUNTY	TOTAL SHEETS	SHEET NO.
600	60-(30,31,128)-1	MADISON/ST. CLAIR	399	62
		CONTRACT NO. 76830		
FED. ROAD DIST. NO.	ILLINOIS	FED. AID PROJECT		