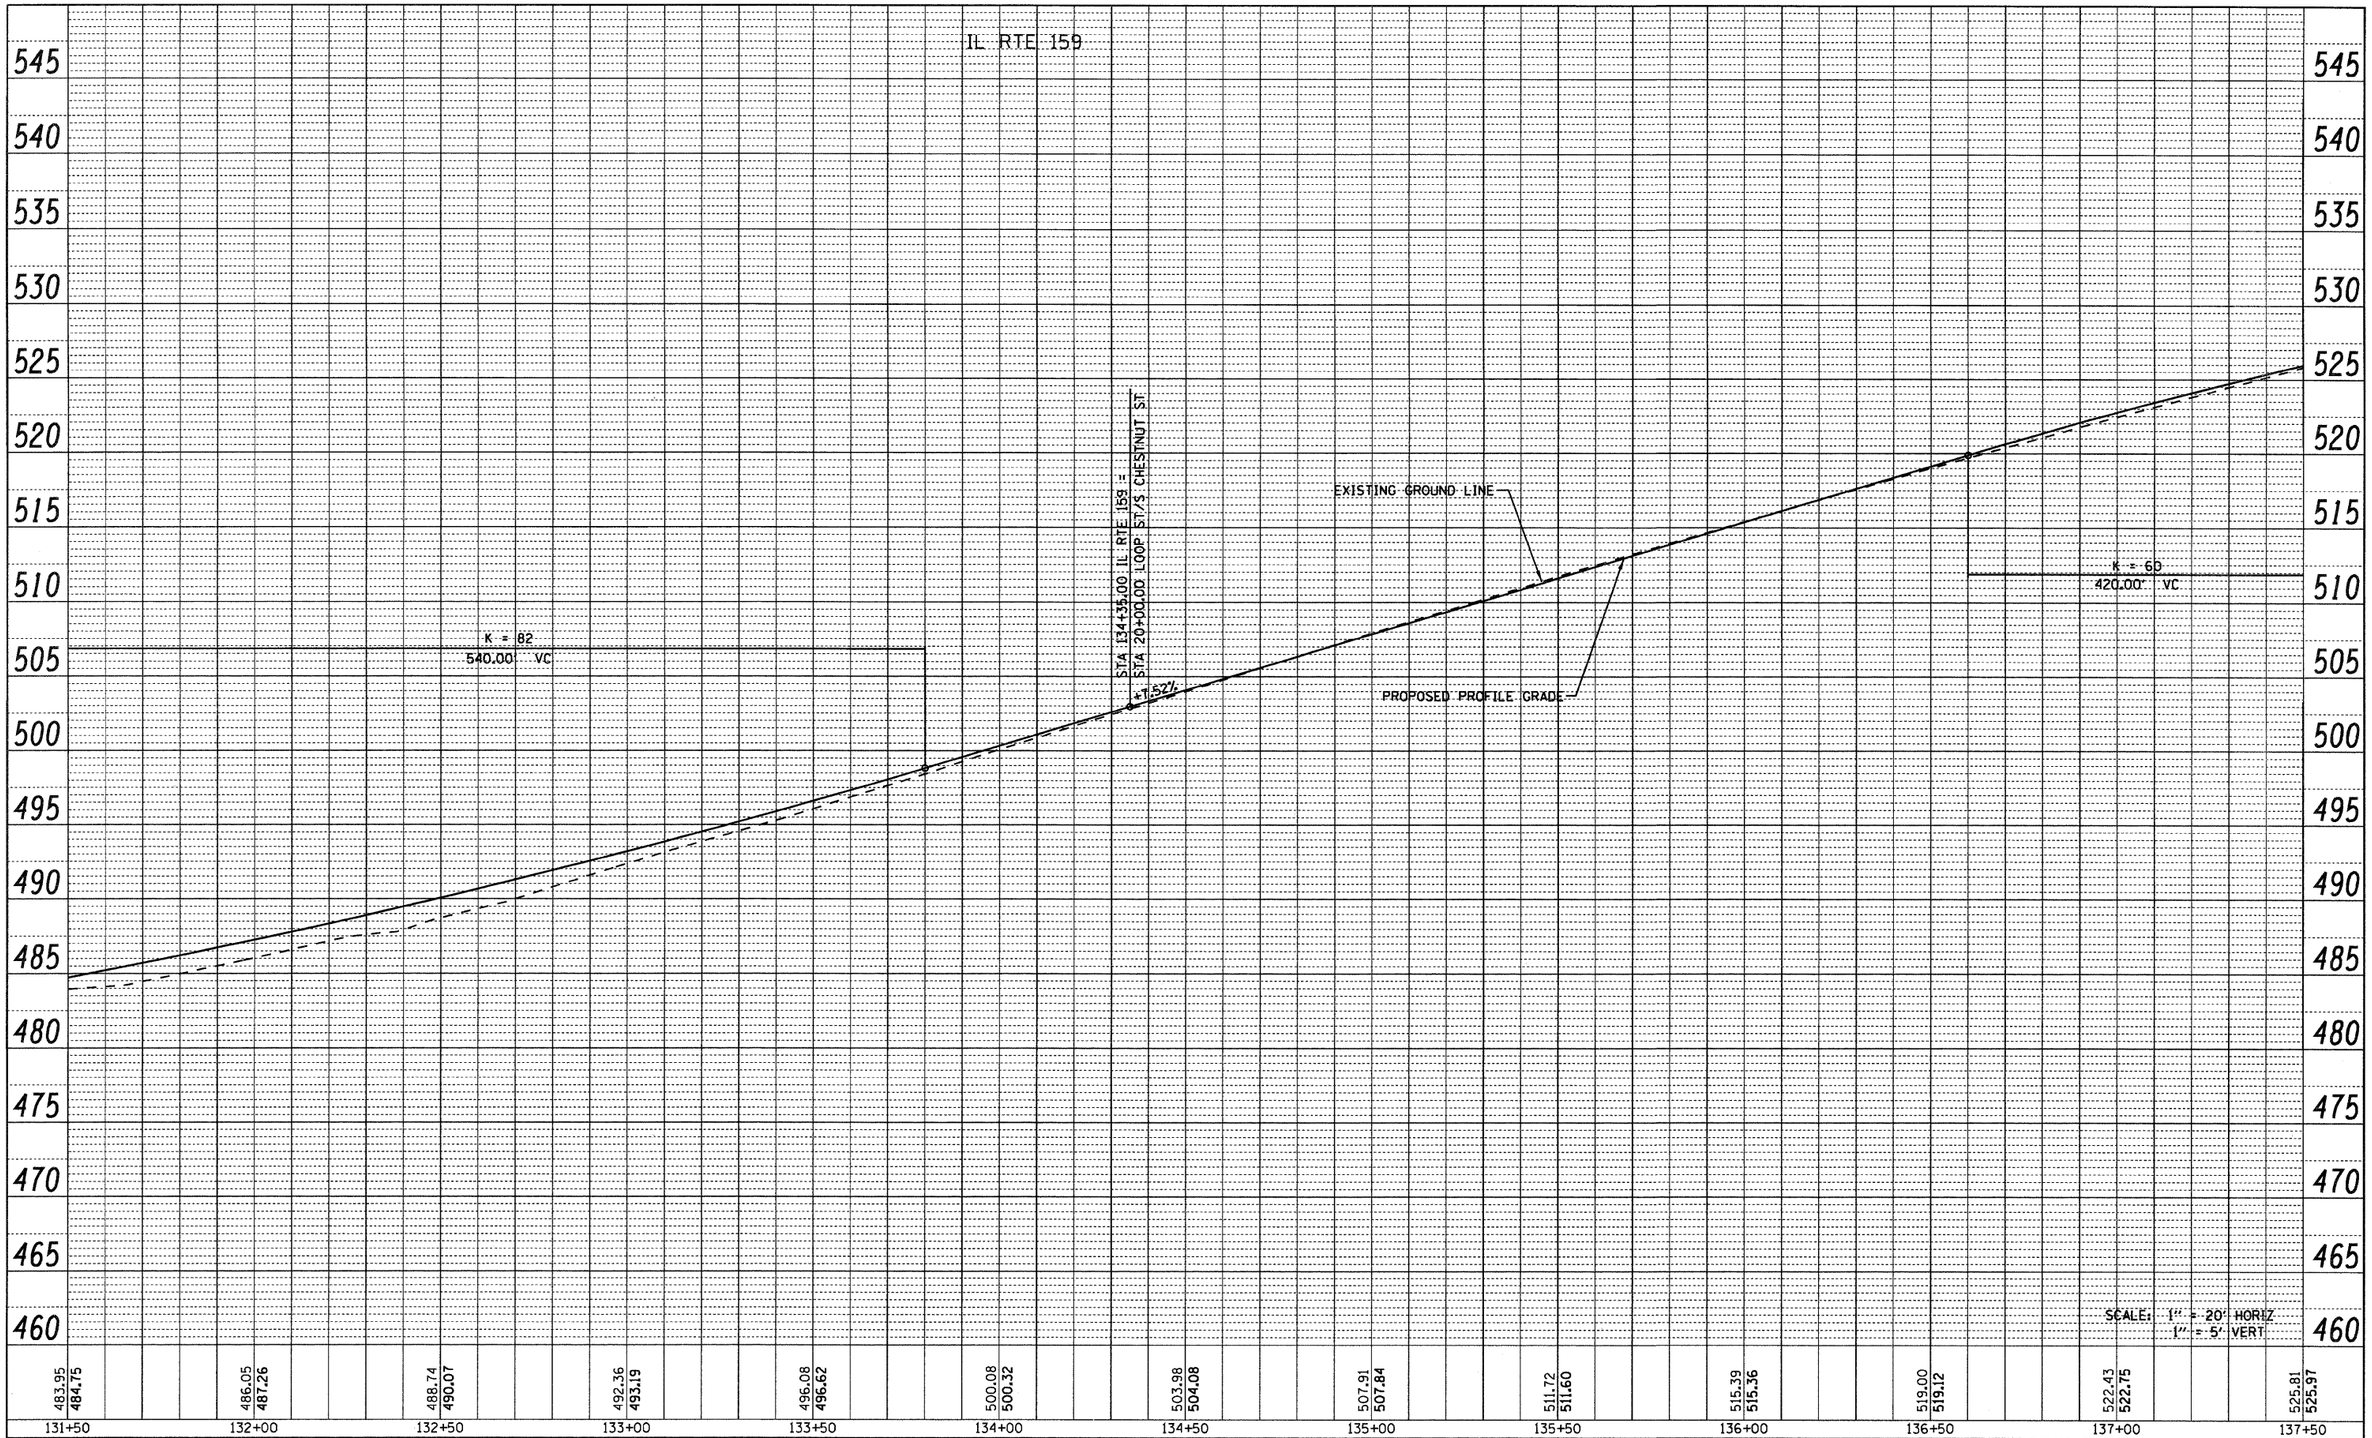

PLAN
NOTE BOOK NO. ____
SURVEYED ____
PLOTTED ____
ALIGNMENT CHECKED ____
RT. OF WAY CHECKED ____
CADD FILE NAME ____
BY ____ DATE ____

PROFILE
NOTE BOOK NO. ____
SURVEYED ____
PLOTTED ____
GRADES CHECKED ____
B.M. NOTED ____
STRUCTURE NOTAT'NS CHKD ____
BY ____ DATE ____

FILE NAME = p:\projects\513501\cadd\dgn\D876830-sht-pnprf.dgn	USER NAME = default	DESIGNED -	REVISED -
		DRAWN -	REVISED -
	PLOT SCALE = 20.0000 ' / IN.	CHECKED -	REVISED -
	PLOT DATE = 8/25/2009	DATE -	REVISED -

STATE OF ILLINOIS
DEPARTMENT OF TRANSPORTATION

PROFILE
IL ROUTE 159

SCALE: 1" = 20' | SHEET NO. 8 OF 24 SHEETS | STA. 131+50.00 TO STA. 137+50.00

F.A.P. RTE.	SECTION	COUNTY	TOTAL SHEETS	SHEET NO.
600	60-(30,31,128)-1	MADISON/ST. CLAIR	399	64
		CONTRACT NO. 76830		
FED. ROAD DIST. NO.	ILLINOIS	FED. AID PROJECT		