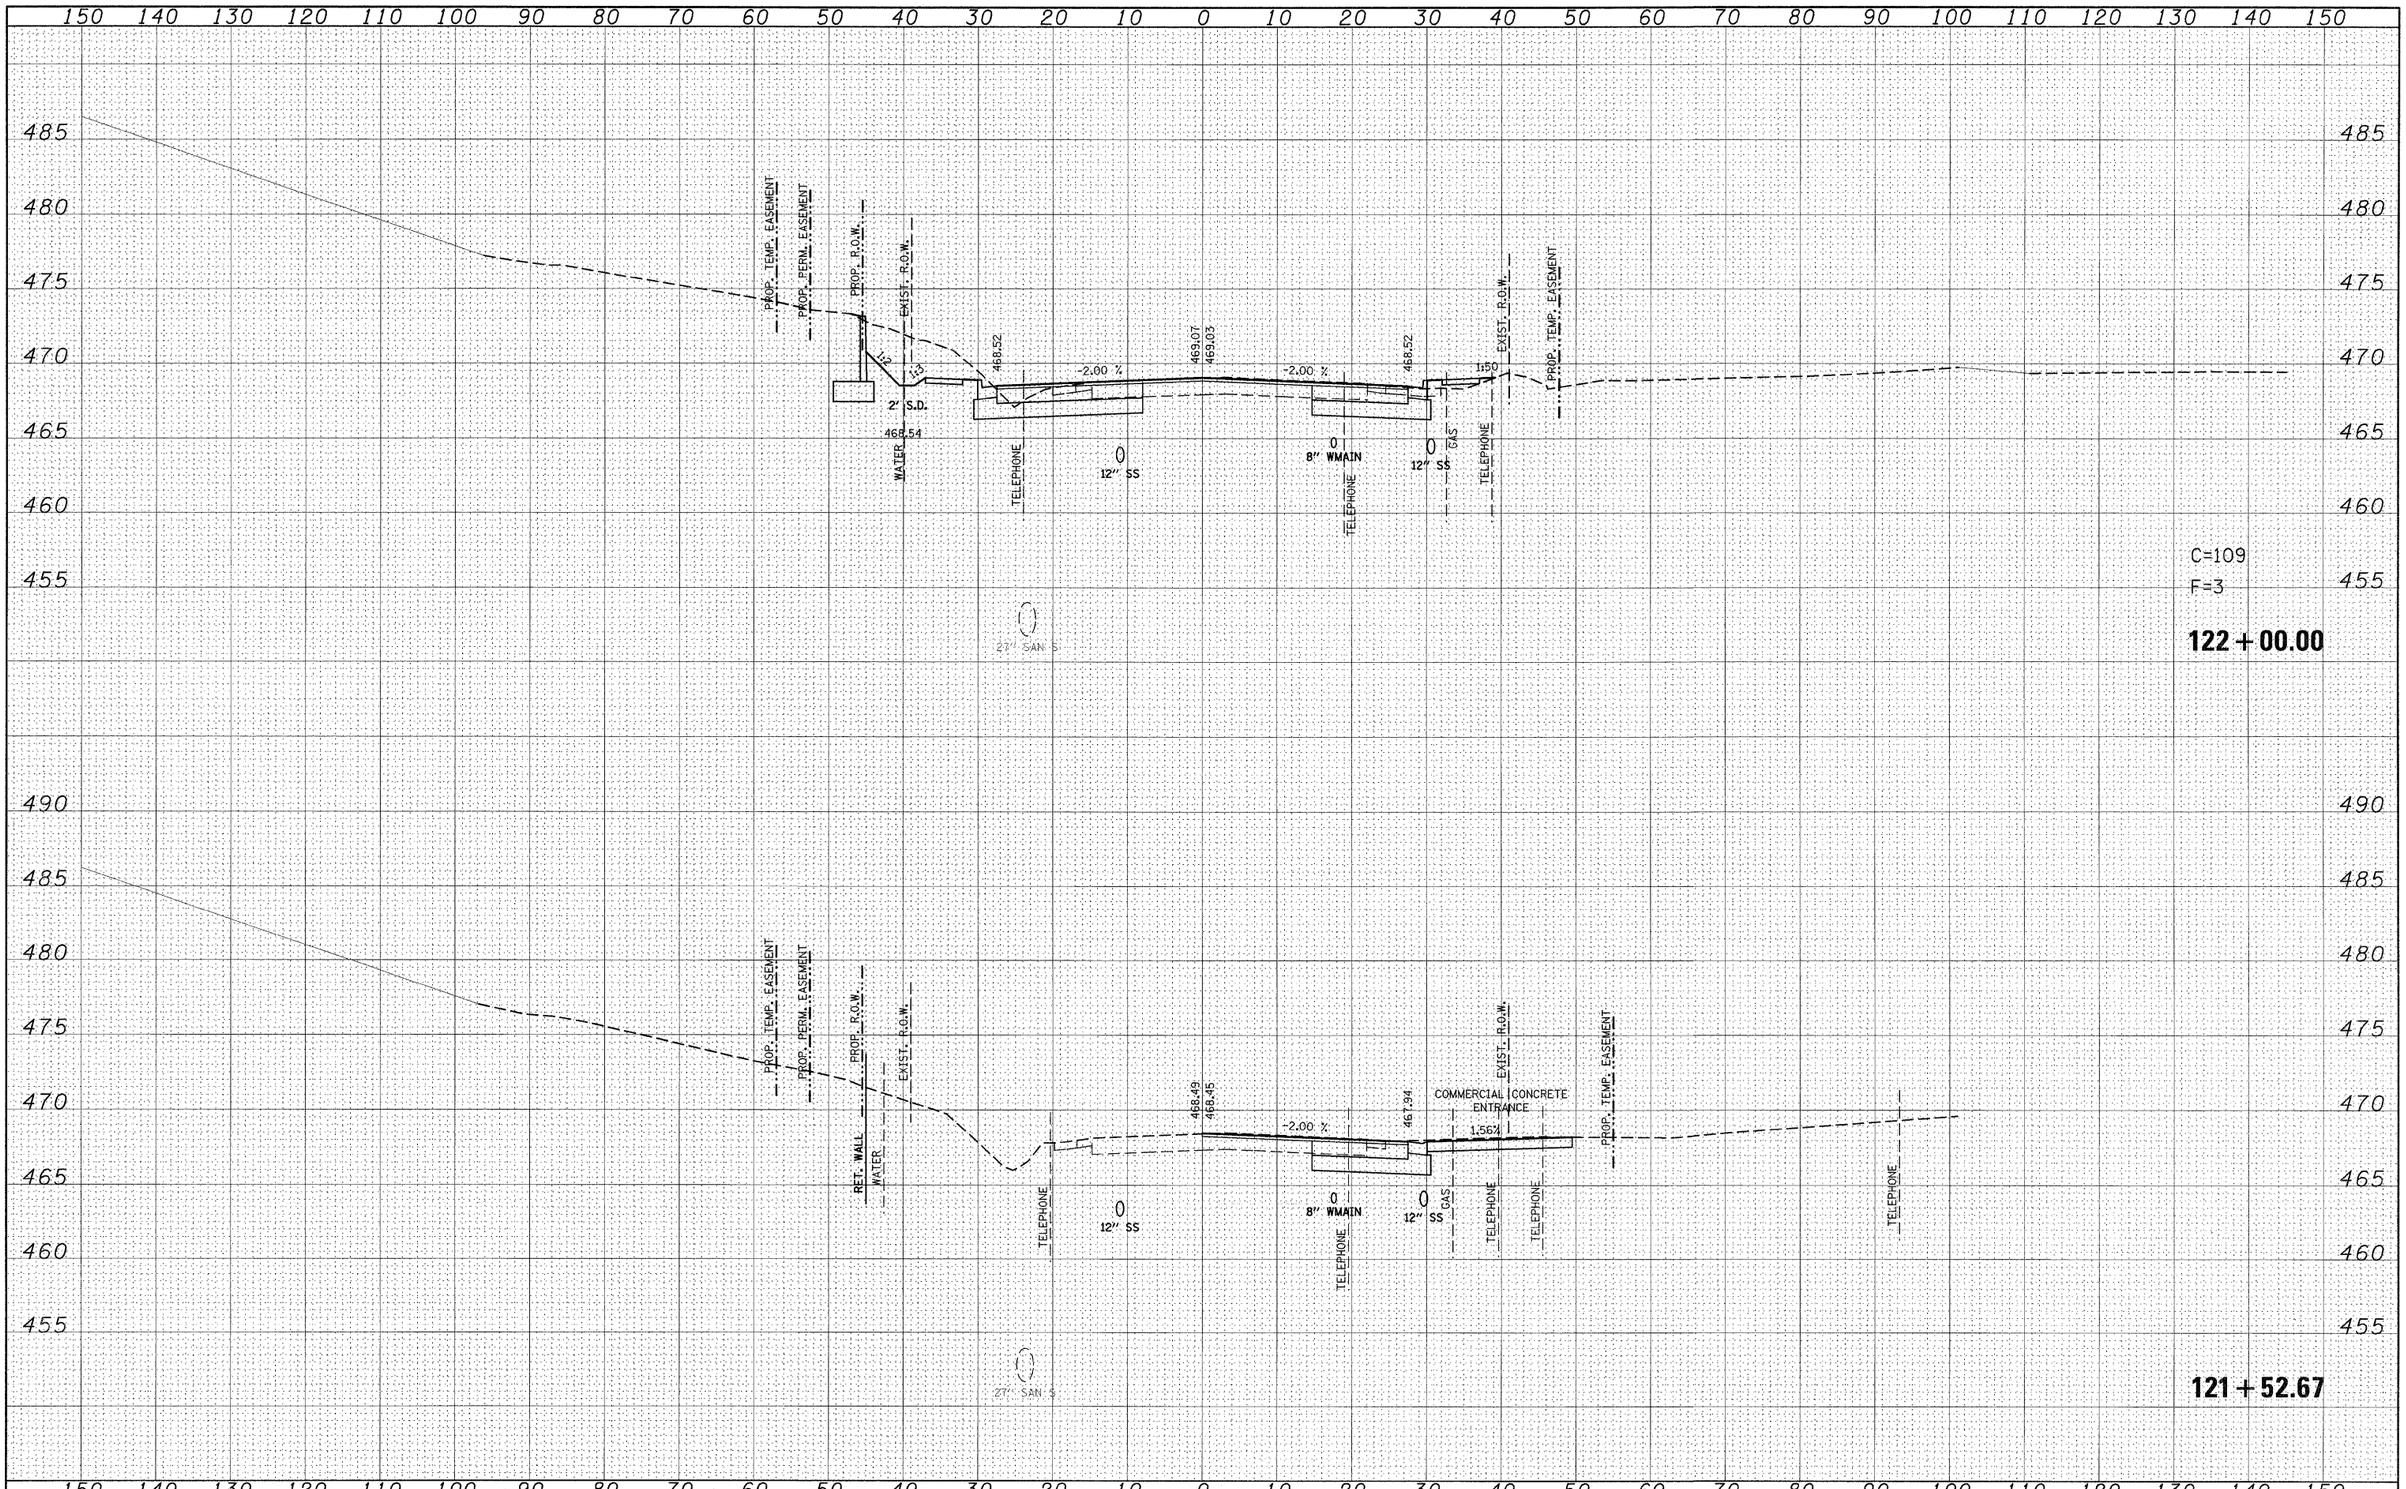

FINAL SURVEY	SURVEYED	BY
	PLOTTED	DATE
	TEMPLATE	
NOTE BOOK	AREAS	
NO.	AREAS CHECKED	

ORIGINAL SURVEY	SURVEYED	BY
	PLOTTED	DATE
	TEMPLATE	
NOTE BOOK	AREAS	
NO.	AREAS CHECKED	

FILE NAME =	USER NAME = default	DESIGNED -	REVISED -
pt\projects\513581\cadd\dgn\d876830-sht-xssht-IL159.dgn		DRAWN -	REVISED -
	PLOT SCALE = 10.0000 ' / IN.	CHECKED -	REVISED -
	PLOT DATE = 8/24/2009	DATE -	REVISED -

STATE OF ILLINOIS
DEPARTMENT OF TRANSPORTATION

IL ROUTE 159
MAINLINE CROSS SECTIONS

SCALE: | SHEET NO. 24 OF 120 SHEETS | STA. 121+52.67 | TO STA. 122+00.00

F.A.P. RTE.	SECTION	COUNTY	TOTAL SHEETS	SHEET NO.
600	60-(30,31,128)-1	ST. CLAIR/MADISON	399	303
		CONTRACT NO. 76830		
	ILLINOIS FED. AID PROJECT			