FINAL SURVEY	SURVEYED	BY
	PLOTTED	DATE
	TEMPLATE	
NOTE BOOK	AREAS	
NO.	AREAS CHECKED	

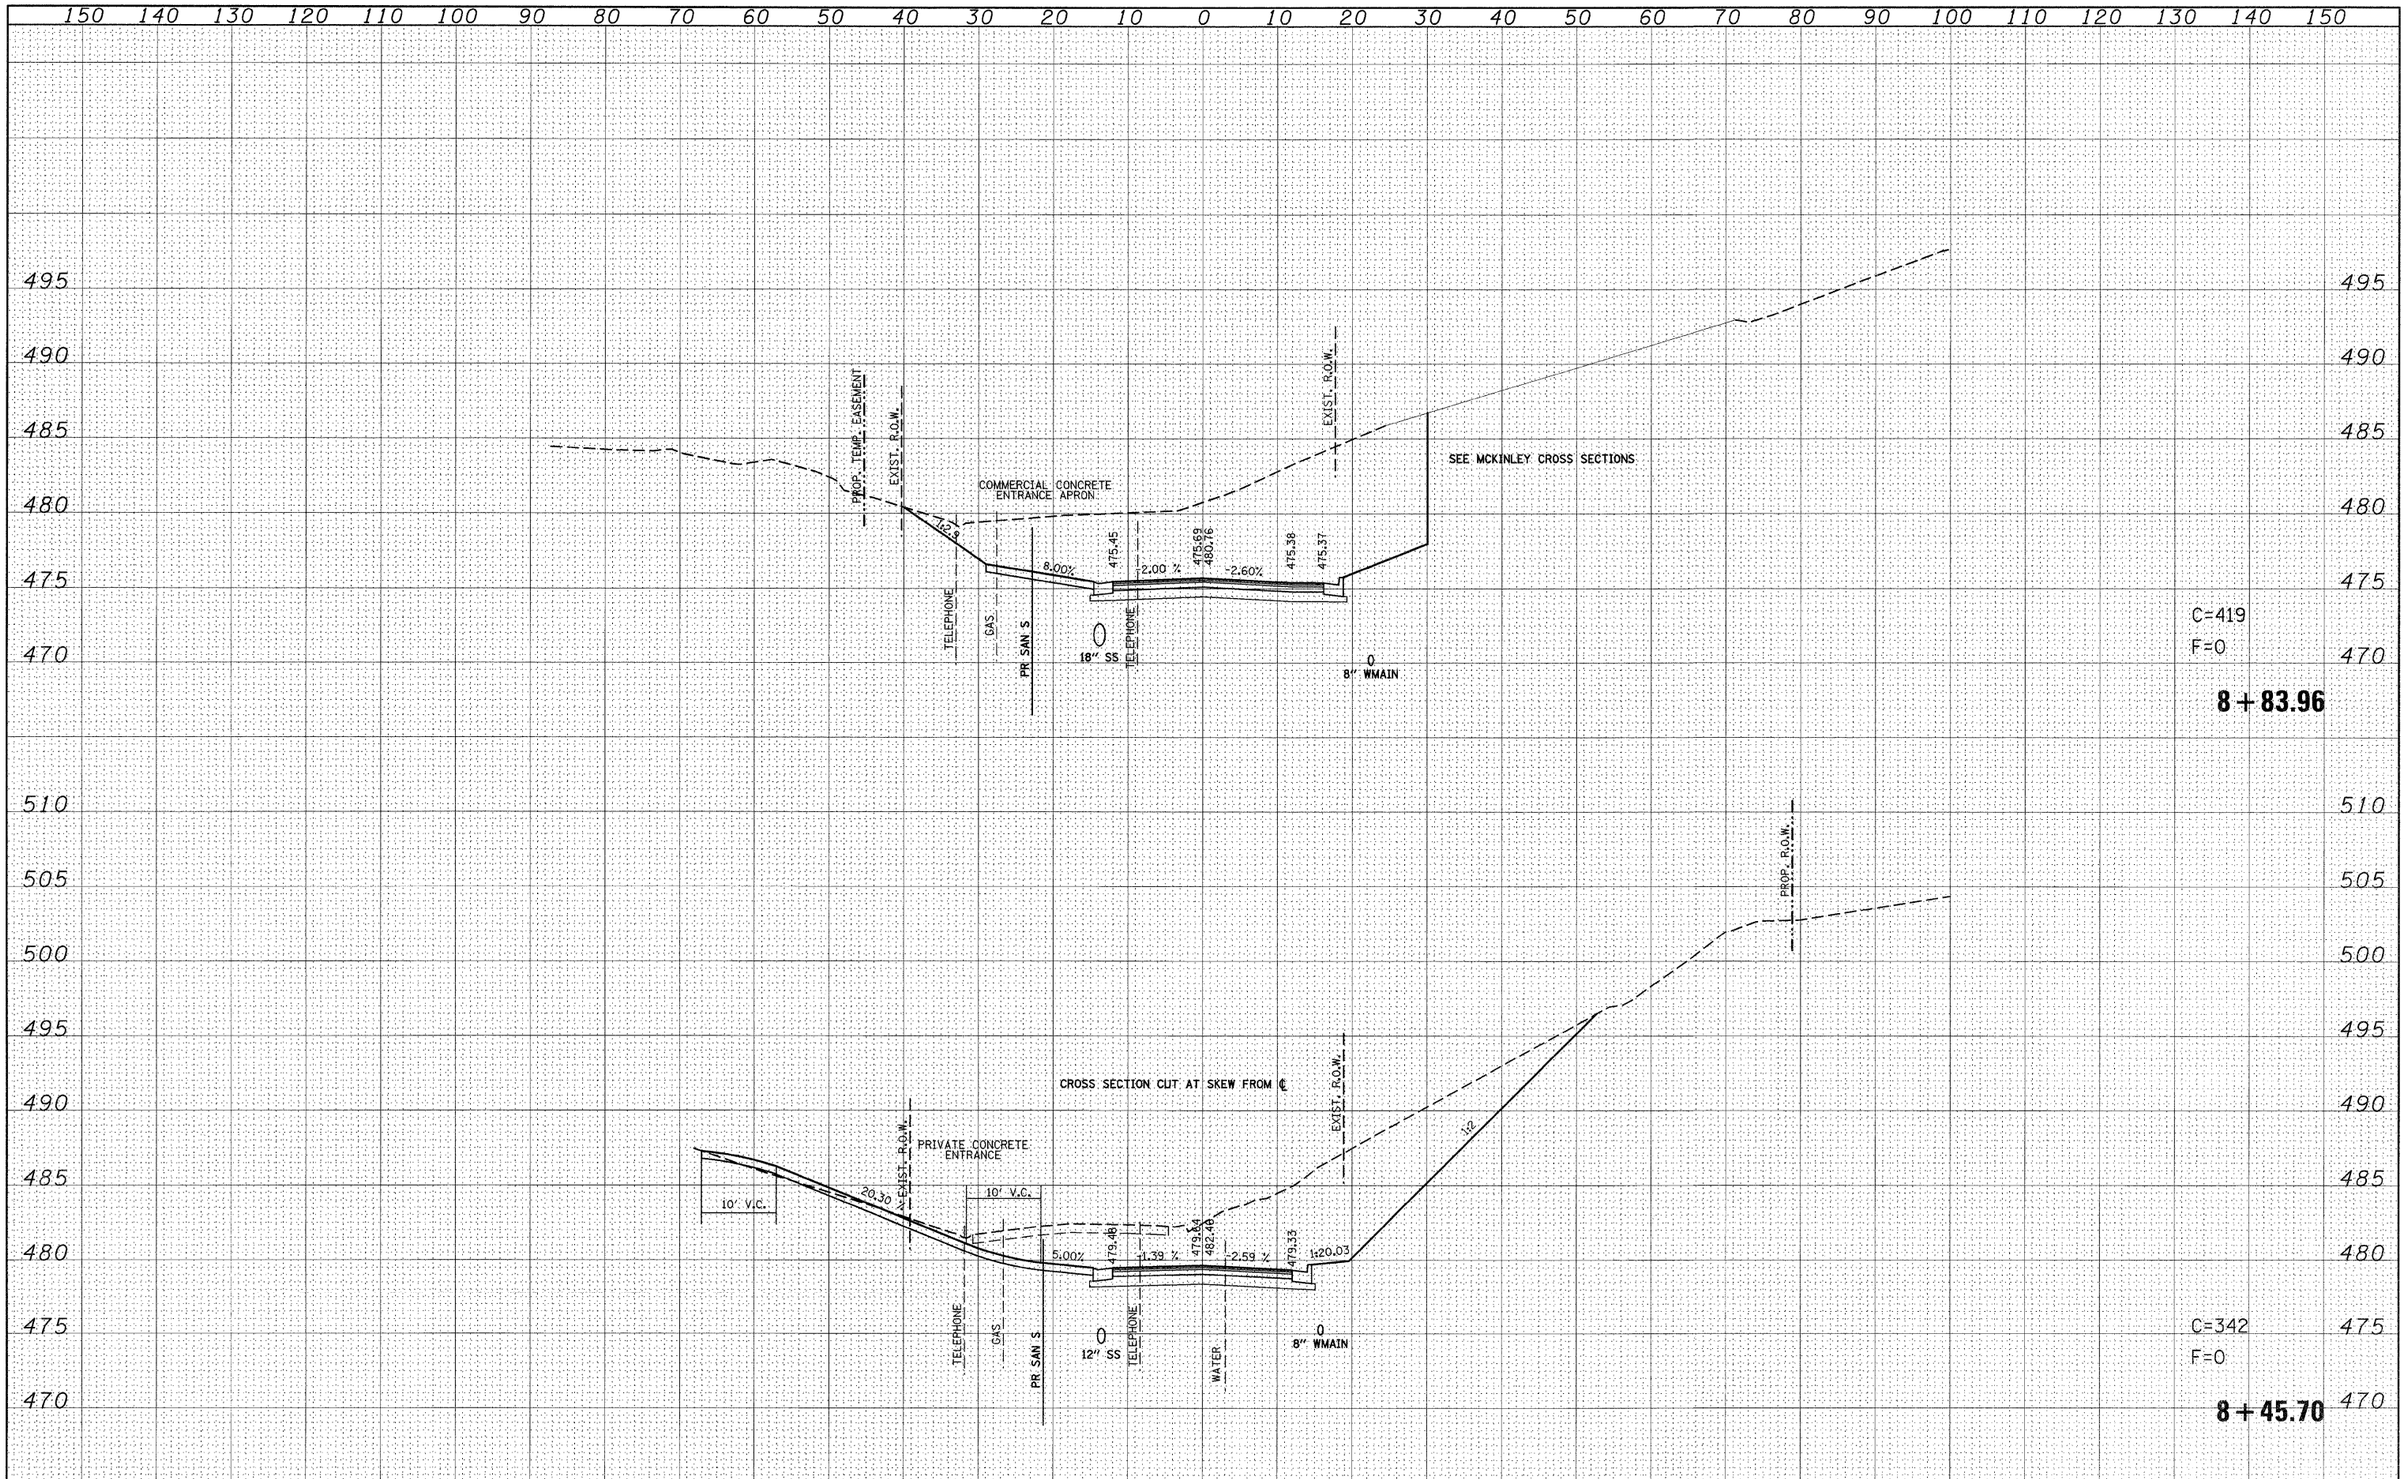

ORIGINAL SURVEY	SURVEYED	BY
	PLOTTED	DATE
	TEMPLATE	
NOTE BOOK	AREAS	
NO.	AREAS CHECKED	

FILE NAME = pr\projects\513501\cadd\dgn\d876830-sht-xssht-SClinton.dgn	USER NAME = default	DESIGNED -	REVISED -
		DRAWN -	REVISED -
	PLOT SCALE = 10.0000 ' / IN.	CHECKED -	REVISED -
	PLOT DATE = 8/24/2009	DATE -	REVISED -

STATE OF ILLINOIS
DEPARTMENT OF TRANSPORTATION

SOUTH CLINTON ST
SIDE ROAD CROSS SECTIONS

SCALE: | SHEET NO. 77 OF 120 SHEETS | STA. 8+45.70 | TO STA. 8+83.96

F.A.P. RTE.	SECTION	COUNTY	TOTAL SHEETS	SHEET NO.
600	60-(30,31,128)-1	ST. CLAIR/MADISON	399	356
		CONTRACT NO. 76830		
		ILLINOIS FED. AID PROJECT		