LEGEND

- IMPACT ATTENUATOR
- TEMPORARY CONCRETE BARRIER
- BARRELS OR BARRICADES WITH STEADY BURNING LIGHT
- TEMPORARY BRIDGE TRAFFIC SIGNALS
- TYPE III BARRICADE

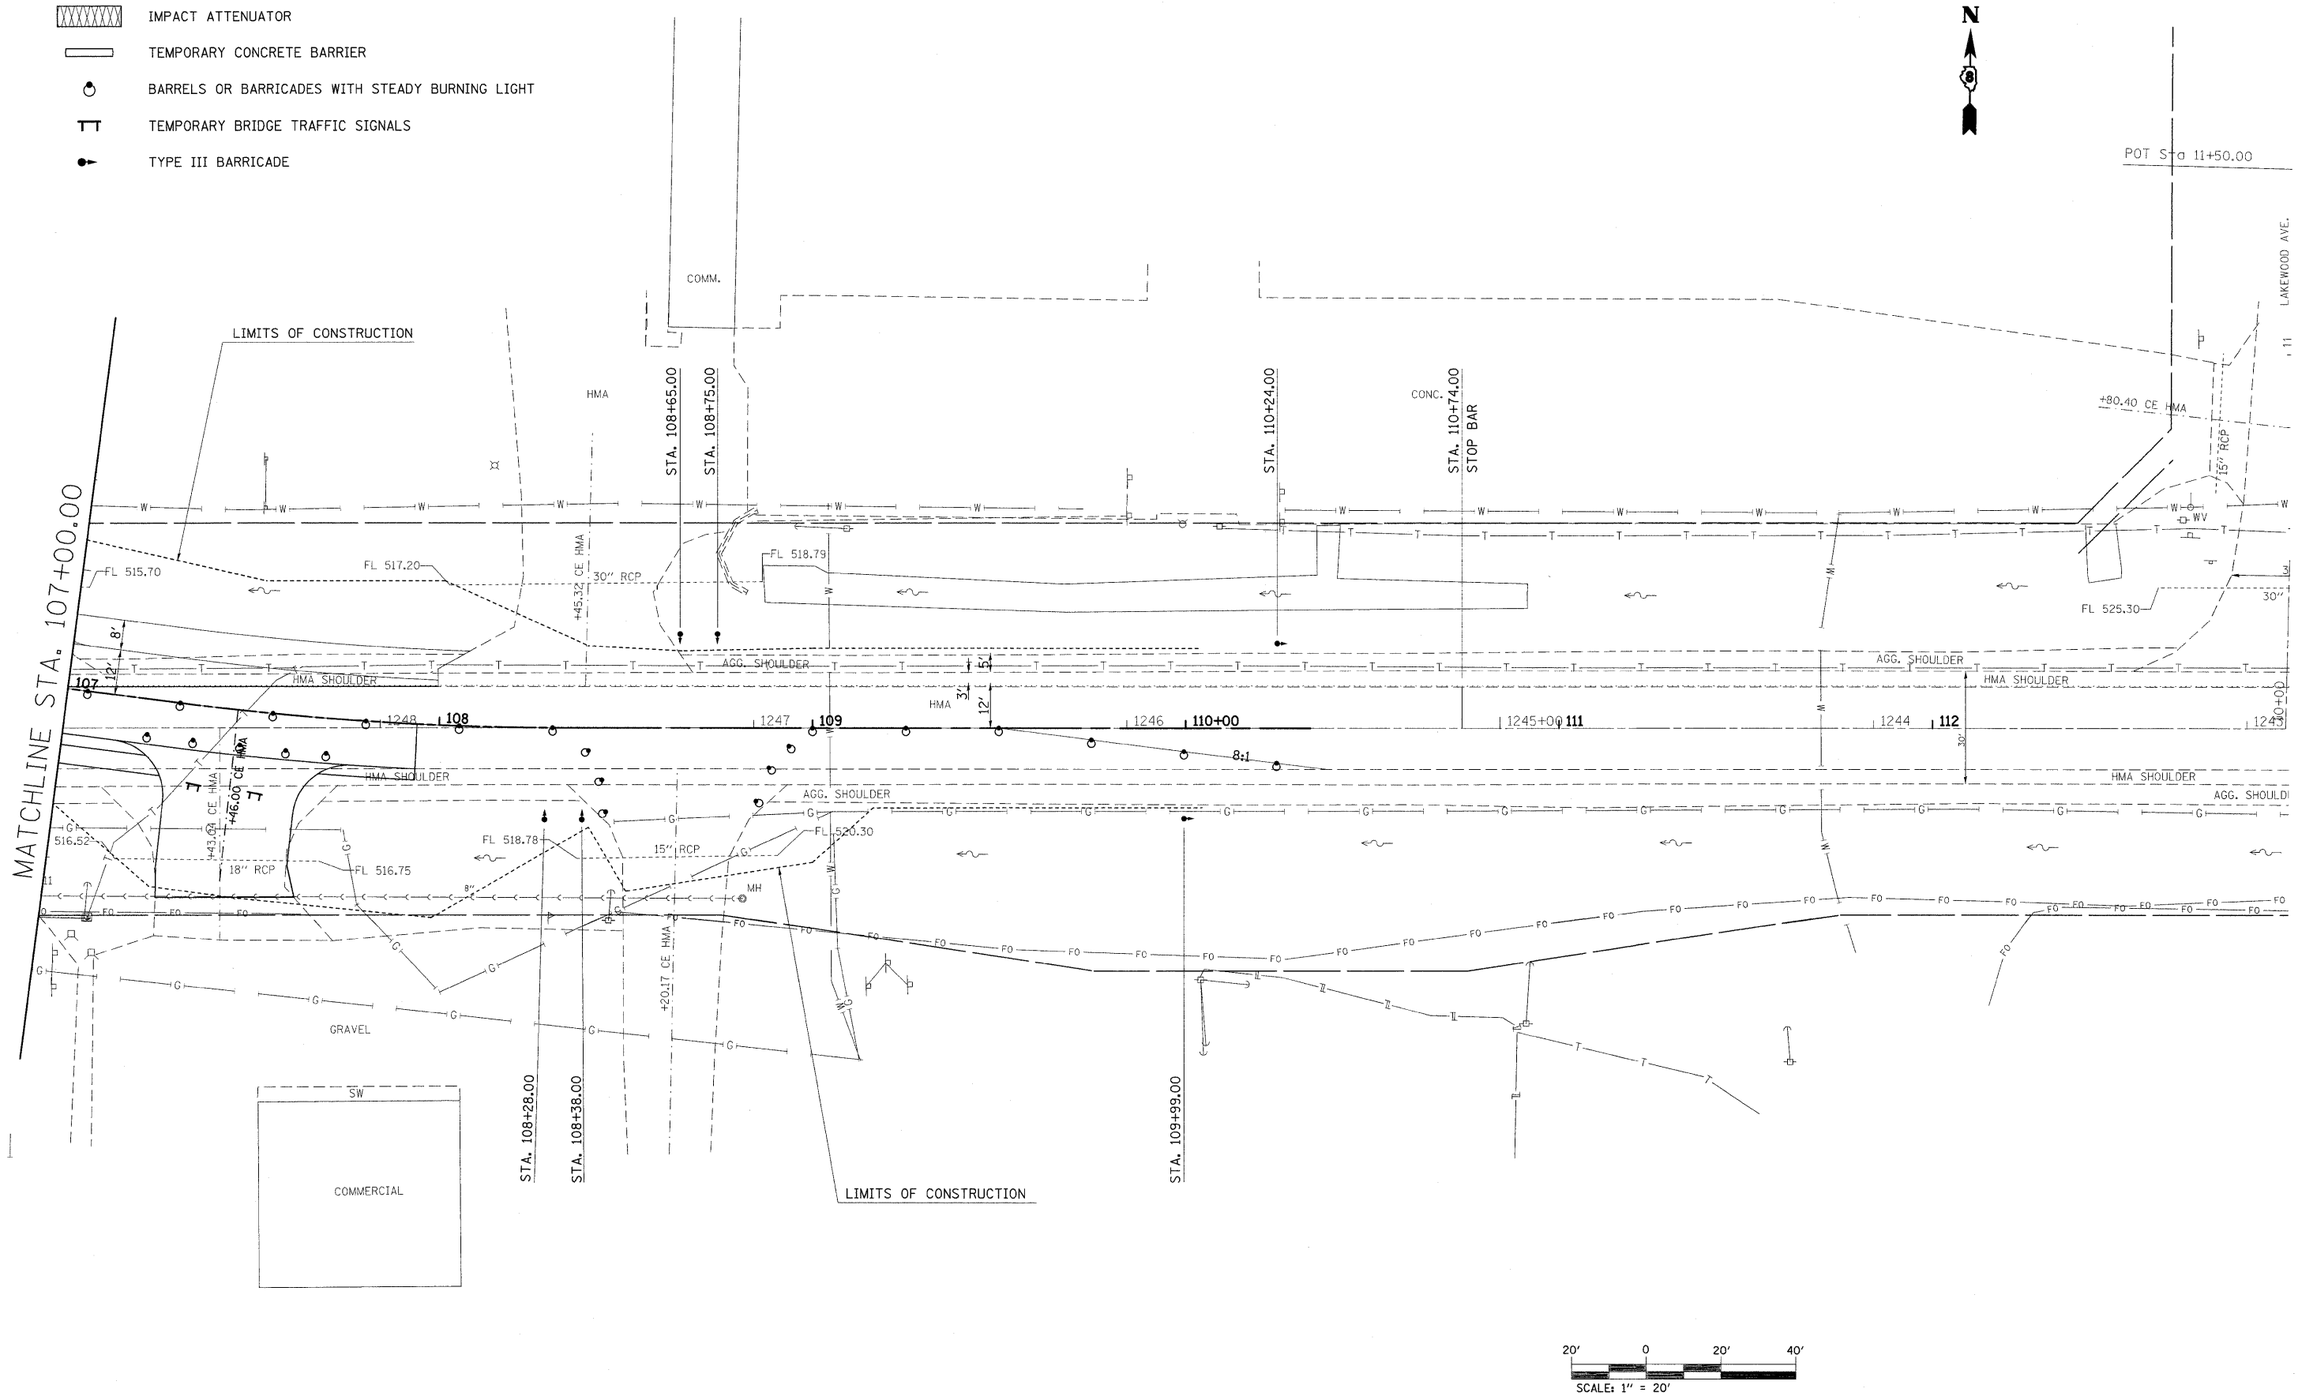


| | | | | | | | | | |
|---|---|---|---|---|---|---|---|---|---|
| FILE NAME = $FILEL$ | USER NAME = $USER$ | DESIGNED - | REVISED - | STATE OF ILLINOIS DEPARTMENT OF TRANSPORTATION | STAGE II CONSTRUCTION SHEET | | | F.A.P RTE. | SECTION | COUNTY | TOTAL SHEETS | SHEET NO. |
| | | DRAWN - | REVISED - | | | | | 327 | 15B-1 | MARION | 58 | 20 |
| | PLOT SCALE = $SCALE$ | CHECKED - | REVISED - | | | | | | | CONTRACT NO. 76A59 | | |
| | PLOT DATE = $DATE$ | DATE - | REVISED - | | SCALE: 20 | SHEET NO. 6 OF 6 SHEETS | STA. 107+00 TO STA. --- | | | ILLINOIS | FED. AID PROJECT | |