B.M.-SEE ROAD PLANS

STATE OF ILLINOIS
STATE HIGHWAY DEPARTMENT

R. C. ABUTMENTS FOR SLAB BRIDGE
HEIGHT OVER ALL 13 FT.

BOND ISSUE ROUTE NO.	COUNTY	SEC.	TOTAL SHEETS	SHEET NO.
12	Marion	15 A B	42	4.1

Sheet No. 2
2 sheets

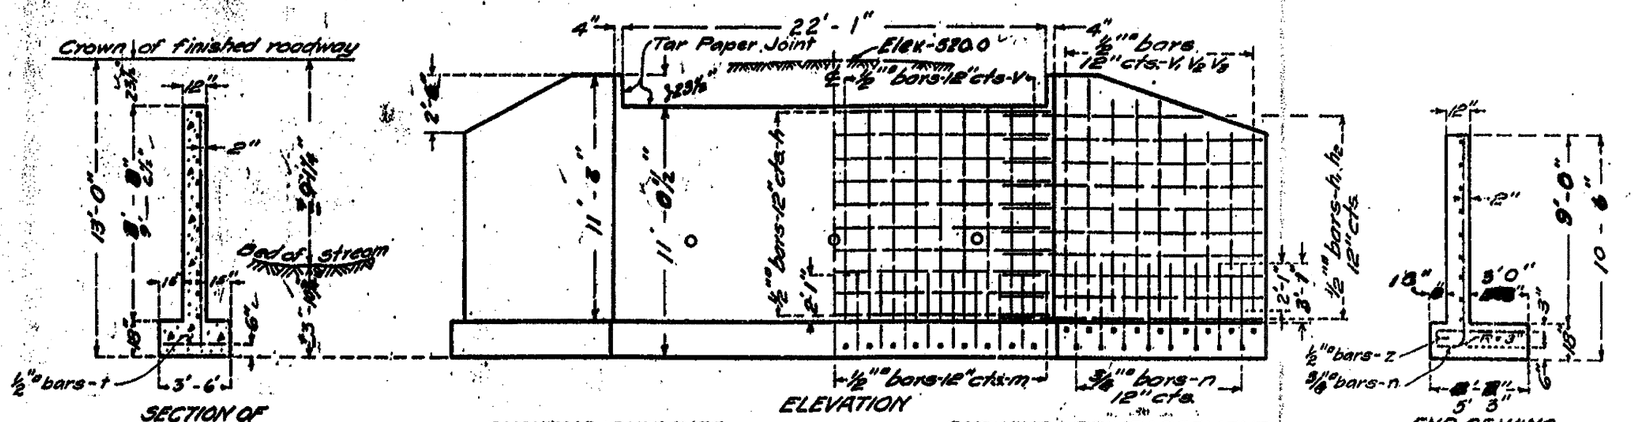

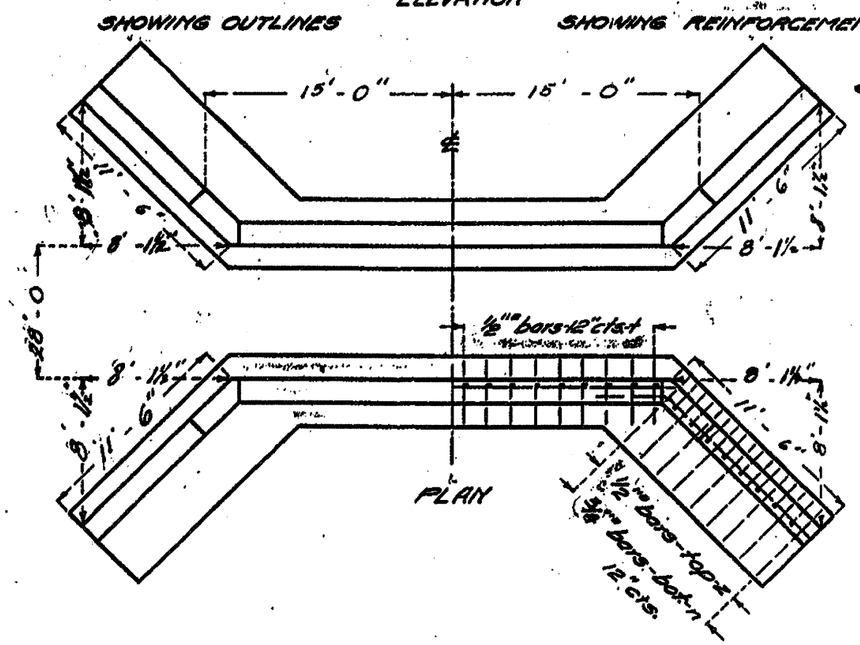

BILL OF MATERIAL

Bars	No.	Size	Length
V	46	½"ø	9'5"
V½	28	½"ø	10'0"
V⅓	8	½"ø	9'0"
V⅔	6	½"ø	8'0"
h	20	½"ø	22'6"
h½	20	½"ø	19'6"
h⅔	—	½"ø	—
m	46	½"ø	3'0"
n	44	⅝"ø	6'0"
t	46	½"ø	5'3"
z	44	½"ø	8'6"
Steel-Lbs.			2200
Concrete-Cu. Yds.			56.1

Class A concrete to be used throughout.
Proportions 1:2½:4

STANDARD — COMPUTED: [illegible] CHECKED: [illegible] DRAWN: [illegible] TRACED: [illegible] CHECKED: [illegible]
SPECIAL — ASSEMBLED: [illegible] CHECKED: [illegible]

EXAMINED: [illegible] BRIDGE ENGINEER.
APPROVED: [illegible] STATE HIGHWAY ENGINEER.

PASSED
ENGINEER OF DESIGN.

Sta-125+66
STATE BOND ISSUE - ROUTE 12
SECTION-10-B MARION COUNTY

670

2/7/22

FILE NAME = #FILE#	USER NAME = #USER#	DESIGNED -	REVISED -	STATE OF ILLINOIS DEPARTMENT OF TRANSPORTATION	EXISTING STRUCTURE PLANS FOR INFORMATION ONLY	F.A. RTE.	SECTION	COUNTY	TOTAL SHEETS	SHEET NO.
		DRAWN -	REVISED -			327	15B-1	MARION	59	43
	PLOT SCALE = #SCALE#	CHECKED -	REVISED -					CONTRACT NO. 76A59		
	PLOT DATE = #DATE#	DATE -	REVISED -		SCALE: SHEET NO. 2 OF 4 SHEETS STA. TO STA.		ILLINOIS FED. AID PROJECT			