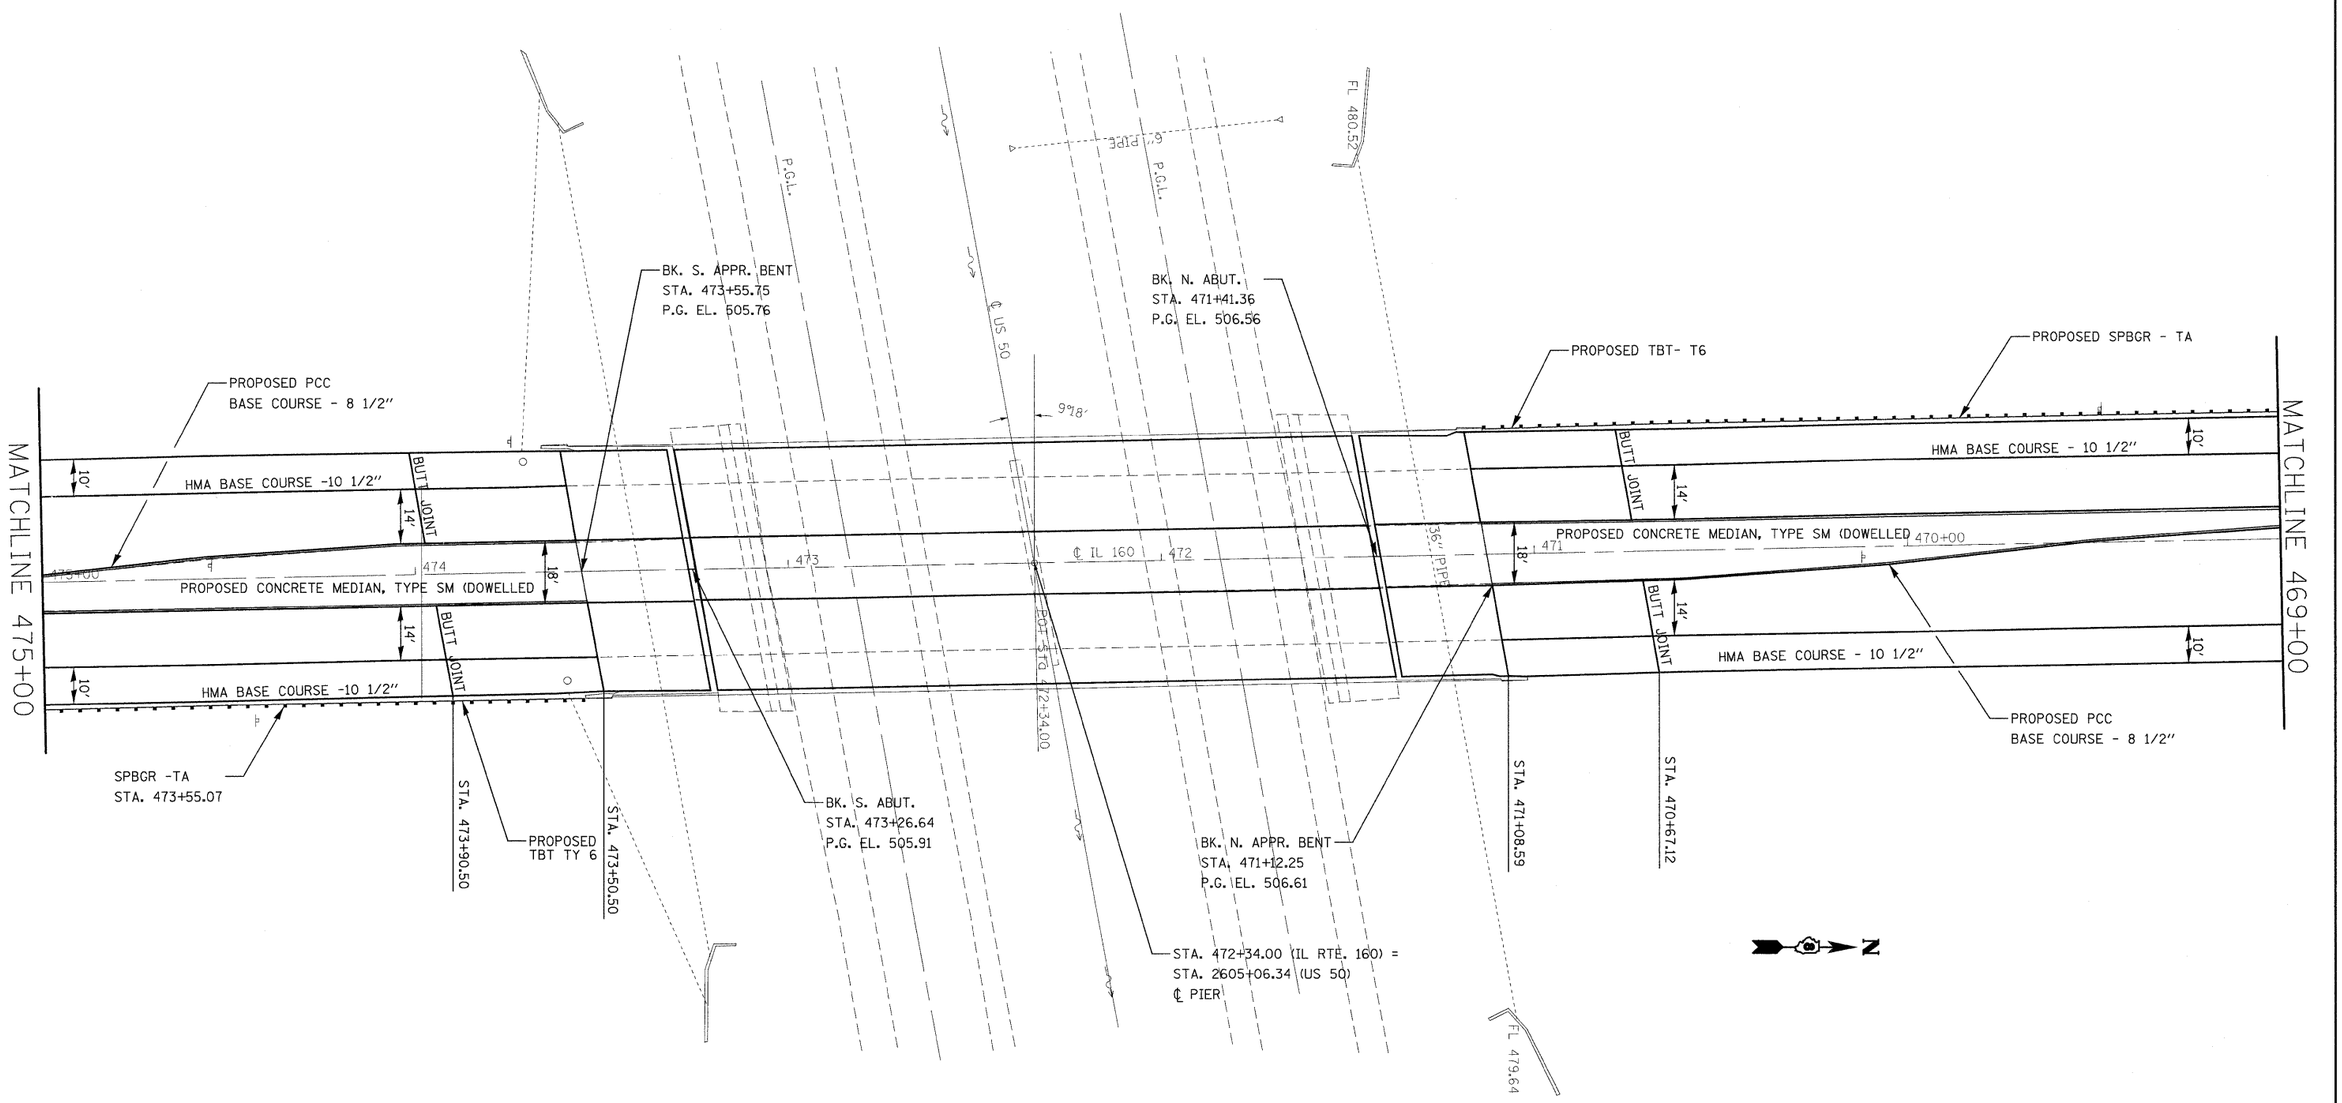

FILE NAME = c:\pw_work\pwidot\manntm\dms52470\pln102207a.dgn	USER NAME = manntm	DESIGNED -	REVISED -
		DRAWN -	REVISED -
	PLOT SCALE = 20.0000 ' / IN.	CHECKED -	REVISED -
	PLOT DATE = 12/8/2009	DATE -	REVISED -

STATE OF ILLINOIS
DEPARTMENT OF TRANSPORTATION

PLAN SHEET – LOCATION 1

SCALE: 1" = 20' | SHEET NO. 2 OF 3 SHEETS | STA. 469+00 TO STA. 475+00

F.A.P RTE.	SECTION	COUNTY	TOTAL SHEETS	SHEET NO.
327	14-12BR-1	CLINTON	72	9
		CONTRACT NO. 76B27		
FED. ROAD DIST. NO. P	ILLINOIS	FED. AID PROJECT		