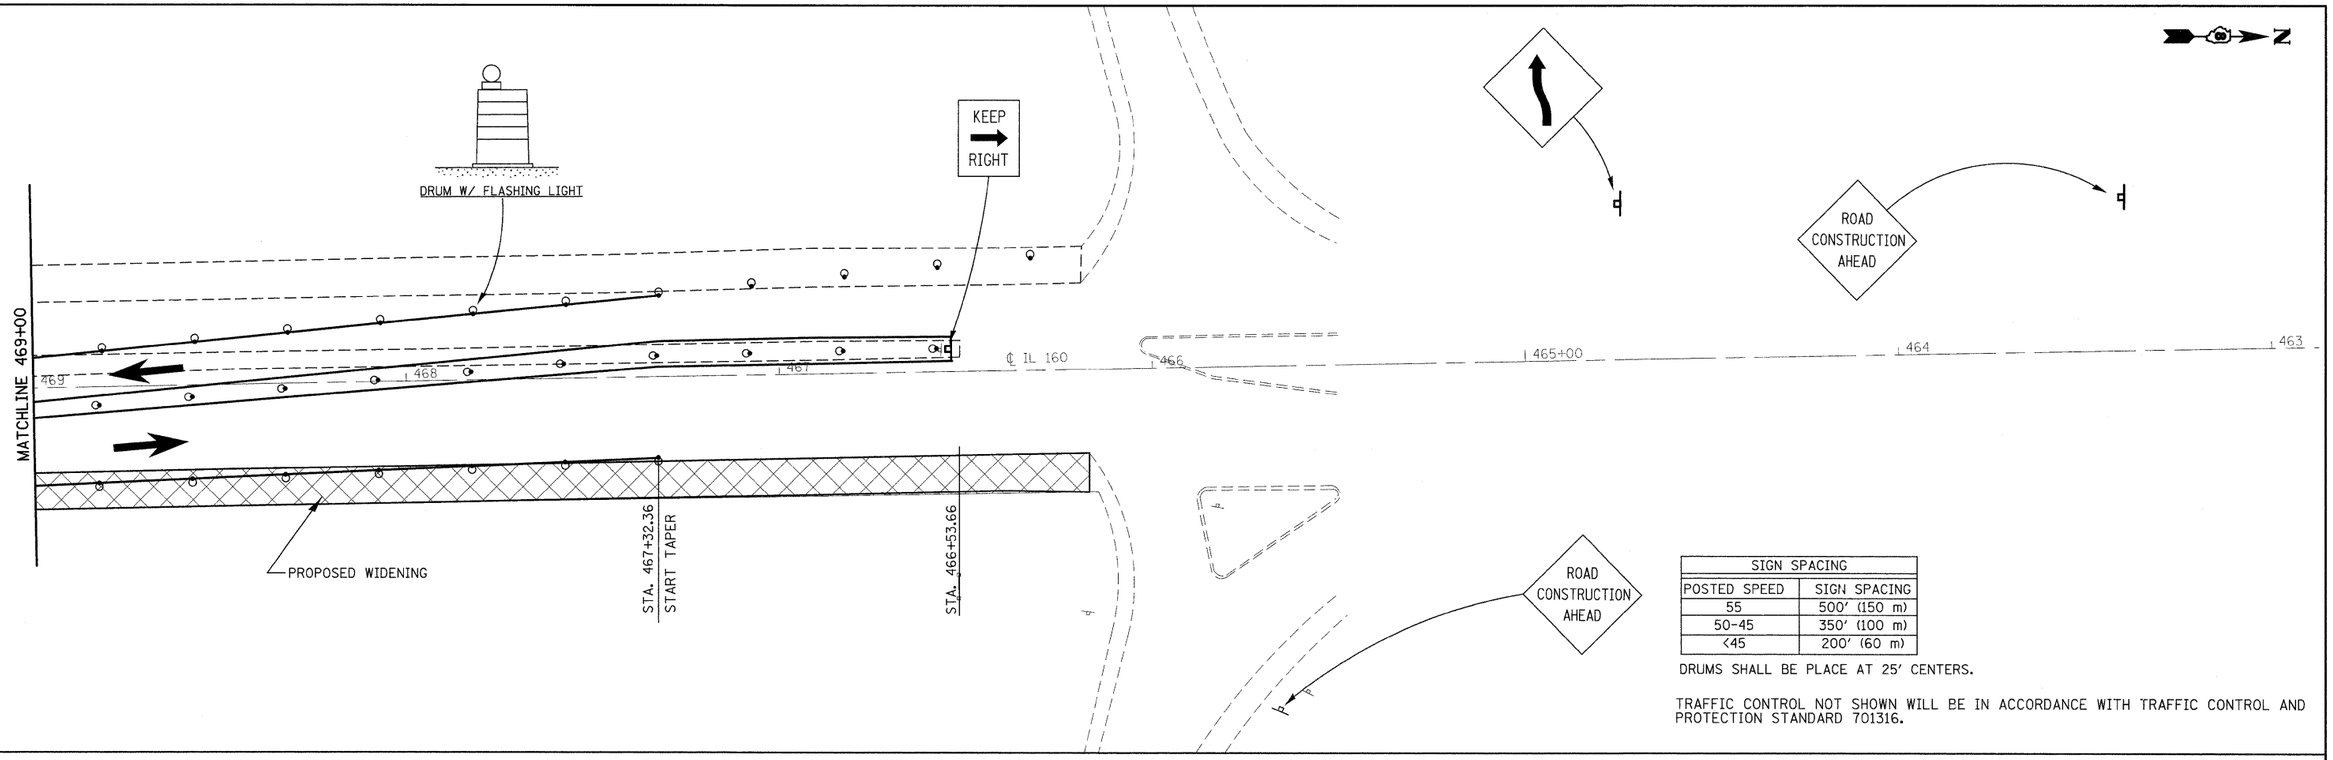

SIGN SPACING	
POSTED SPEED	SIGN SPACING
55	500' (150 m)
50-45	350' (100 m)
<45	200' (60 m)

DRUMS SHALL BE PLACE AT 25' CENTERS.

TRAFFIC CONTROL NOT SHOWN WILL BE IN ACCORDANCE WITH TRAFFIC CONTROL AND PROTECTION STANDARD 701316.

FILE NAME = c:\pw_work\pwidot\mannrtm\dms52470\plm10207a.dgn	USER NAME = mannrtm	DESIGNED -	REVISED -
		DRAWN -	REVISED -
	PLOT SCALE = 20.0000 ' / IN.	CHECKED -	REVISED -
	PLOT DATE = 12/8/2009	DATE -	REVISED -

STATE OF ILLINOIS
DEPARTMENT OF TRANSPORTATION

SUGGESTED STAGES OF CONSTRUCTION & TRAFFIC CONTROL
STAGE II- LOCATION 1

SCALE: 1" = 20' | SHEET NO. 5 OF 7 SHEETS | STA. 463+00 TO STA. 469+00

F.A.P. RTE.	SECTION	COUNTY	TOTAL SHEETS	SHEET NO.
327	14-12BR-1	CLINTON	72	15
		CONTRACT NO. 76B27		
	ILLINOIS FED. AID PROJECT			