85504

ROUTE NO.	SECTION	COUNTY	TOTAL SHEETS	SHEET NO.
S. B. I. F.A.U. -	*	LEE	21	7
FED. ROAD DIST. NO. 7	ILLINOIS	FED. AID PROJECT-		

* Section 09-P4000-01-BT Contract #85504

REMOVAL QUANTITIES

20100210	TREE REMOVAL (OVER 15 UNITS DIAMETER)	
	LOCATION	IN DIA
	LT. STA. 117+47	34
	TOTAL	34
44000600	SIDEWALK REMOVAL	
	LOCATION	SQ FT
	RT. STA. 115+98 TO RT. STA. 117+41	1329
	LT. STA. 116+81 - RT. STA. 119+43	1476
	TOTAL	2805
63200310	GUARDRAIL REMOVAL	
	LOCATION	FOOT
	RT. STA. 119+58	38
	TOTAL	38
X0322973	REMOVE EXISTING SEA WALL	
	LOCATION	FOOT
	RT. STA. 115+98 TO RT. STA. 117+41	148
	TOTAL	148
44000161	HOT-MIX ASPHALT SURFACE REMOVAL, 3"	
	LOCATION	SQ YD
	STA. 119+58 - STA. 120+40	175
	TOTAL	175

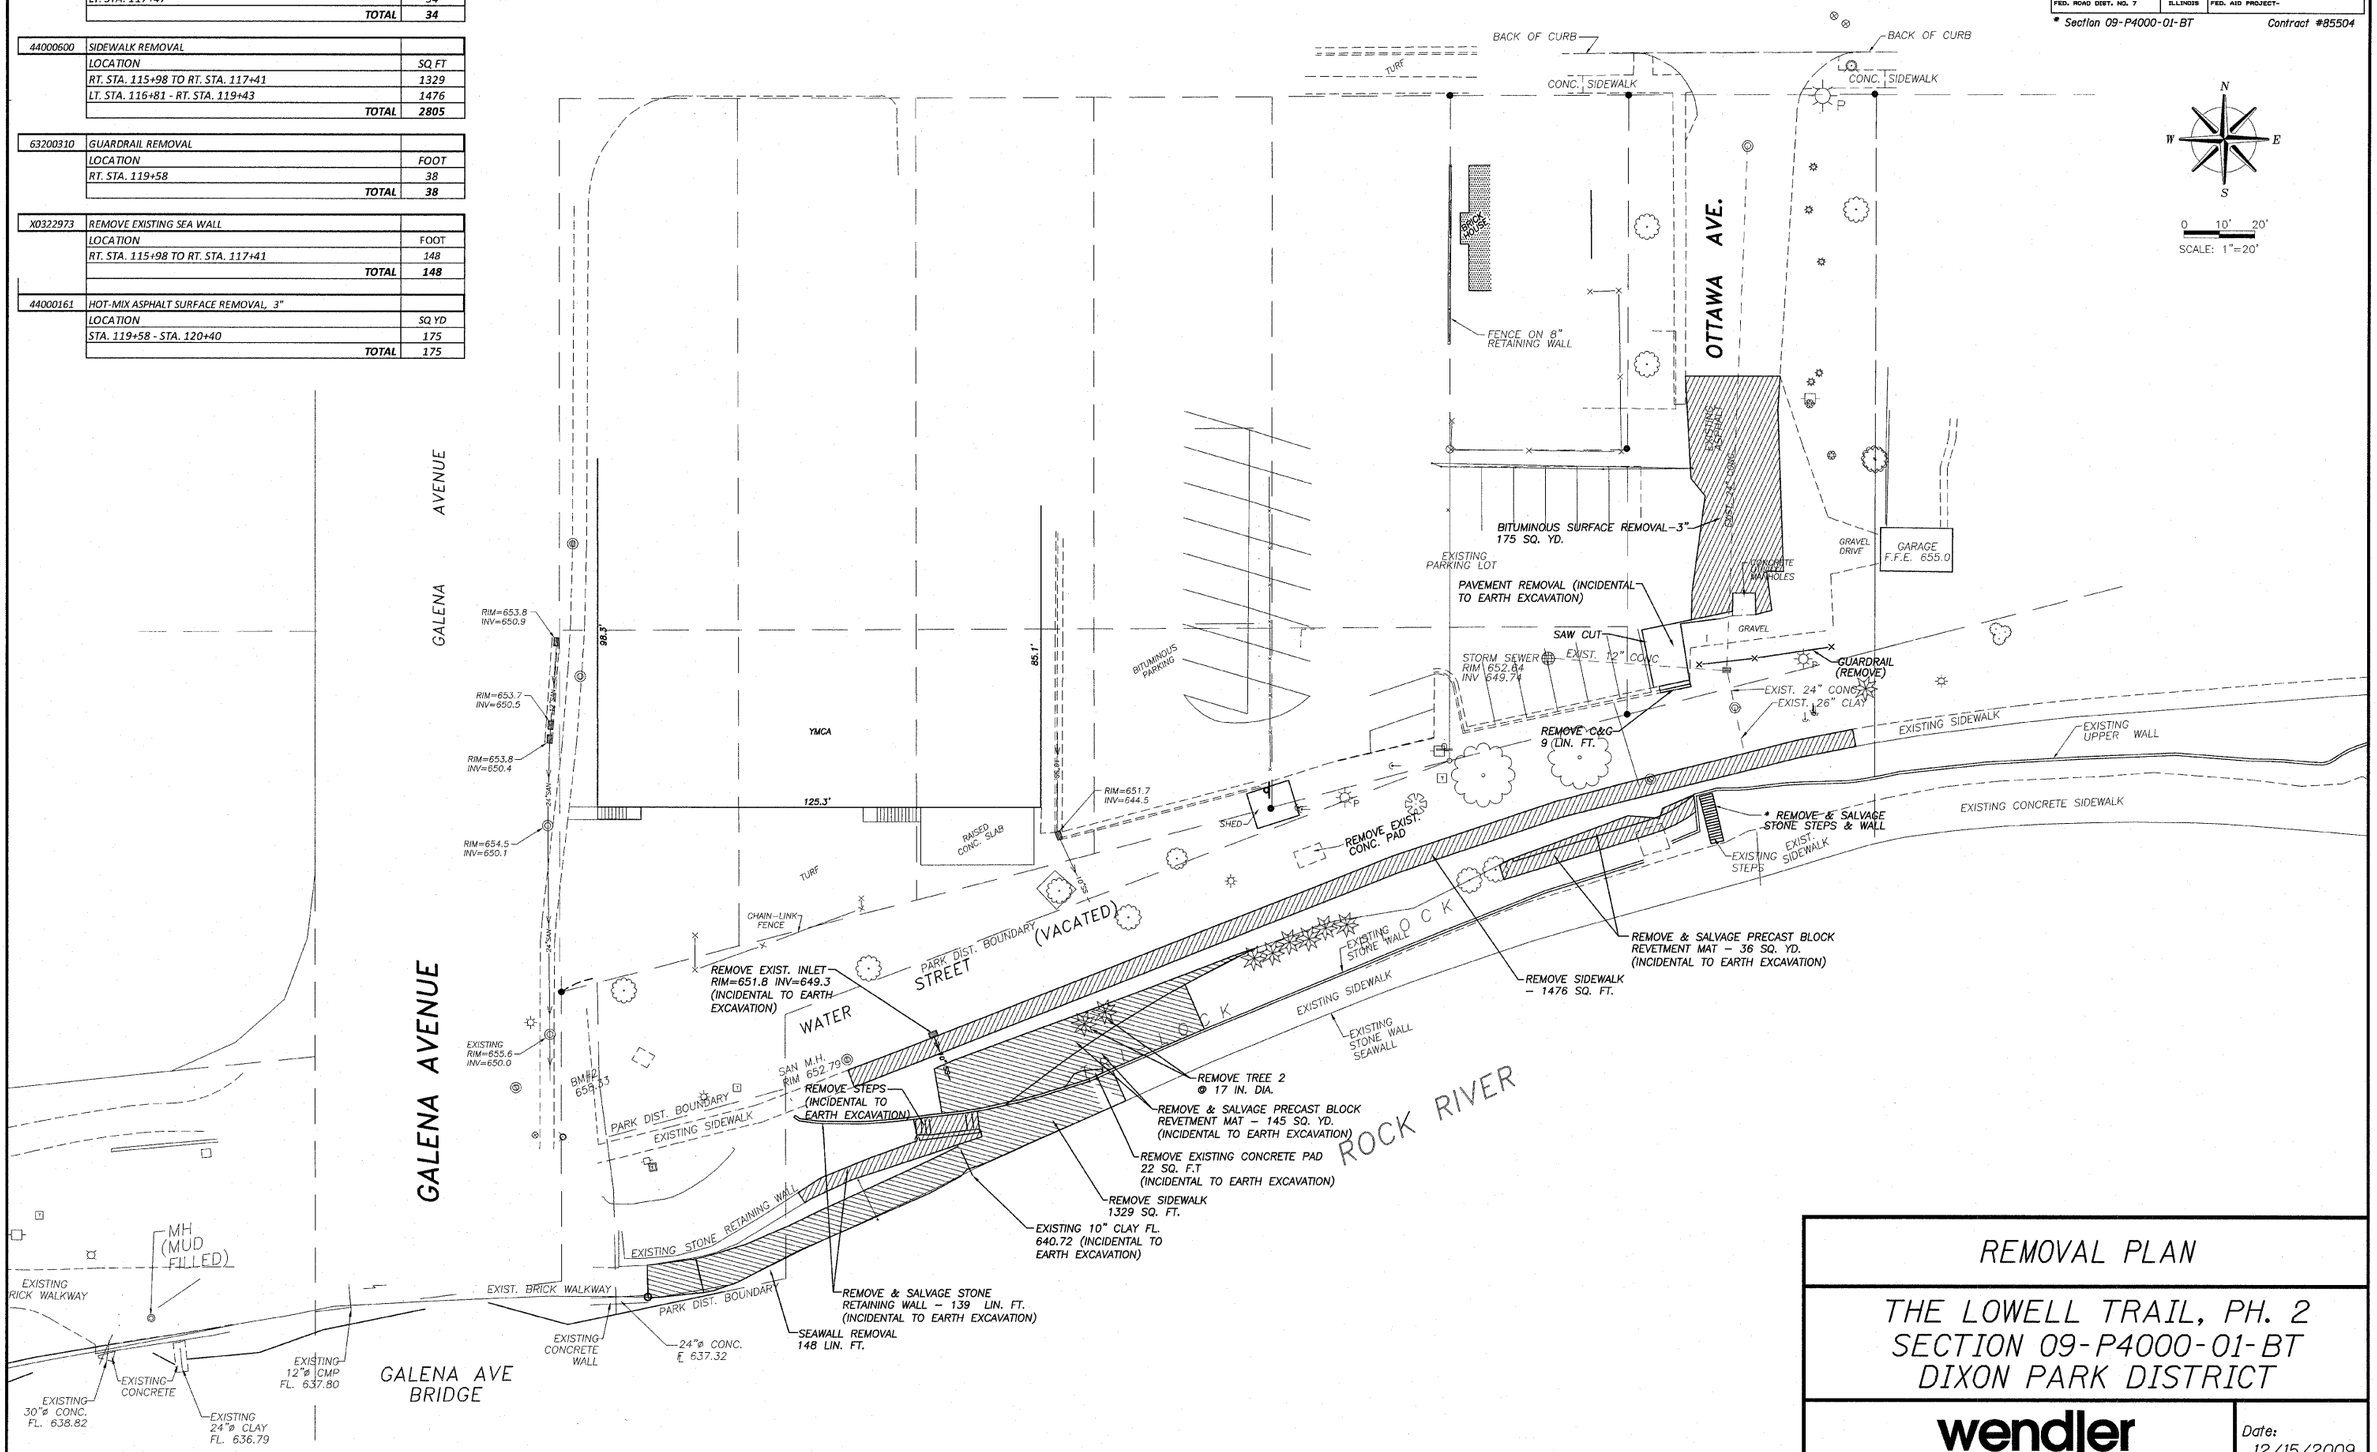

REMOVAL PLAN

THE LOWELL TRAIL, PH. 2
SECTION 09-P4000-01-BT
DIXON PARK DISTRICT

wendler
GROUNDBREAKING SOLUTIONS
engineers · surveyors · scientists
www.wendlergs.com ph: 815.288.2261

Date: 12/15/2009
Job: 2090299