| FINAL SURVEY | NOTE BOOK | NO. |
|---|---|---|
| SURVEYED | | |
| PLOTTED | | |
| TEMPLATE | | |
| AREAS | | |
| AREAS CHECKED | | |

| BY | DATE |
|---|---|
| | |

| ORIGINAL SURVEY | NOTE BOOK | NO. |
|---|---|---|
| SURVEYED | | |
| PLOTTED | | |
| TEMPLATE | | |
| AREAS | | |
| AREAS CHECKED | | |

| BY | DATE |
|---|---|
| | |

150 140 130 120 110 100 90 80 70 60 50 40 30 20 10 0 10 20 30 40 50 60 70 80 90 100 110 120 130 140 150

705 700 695 690 685 680

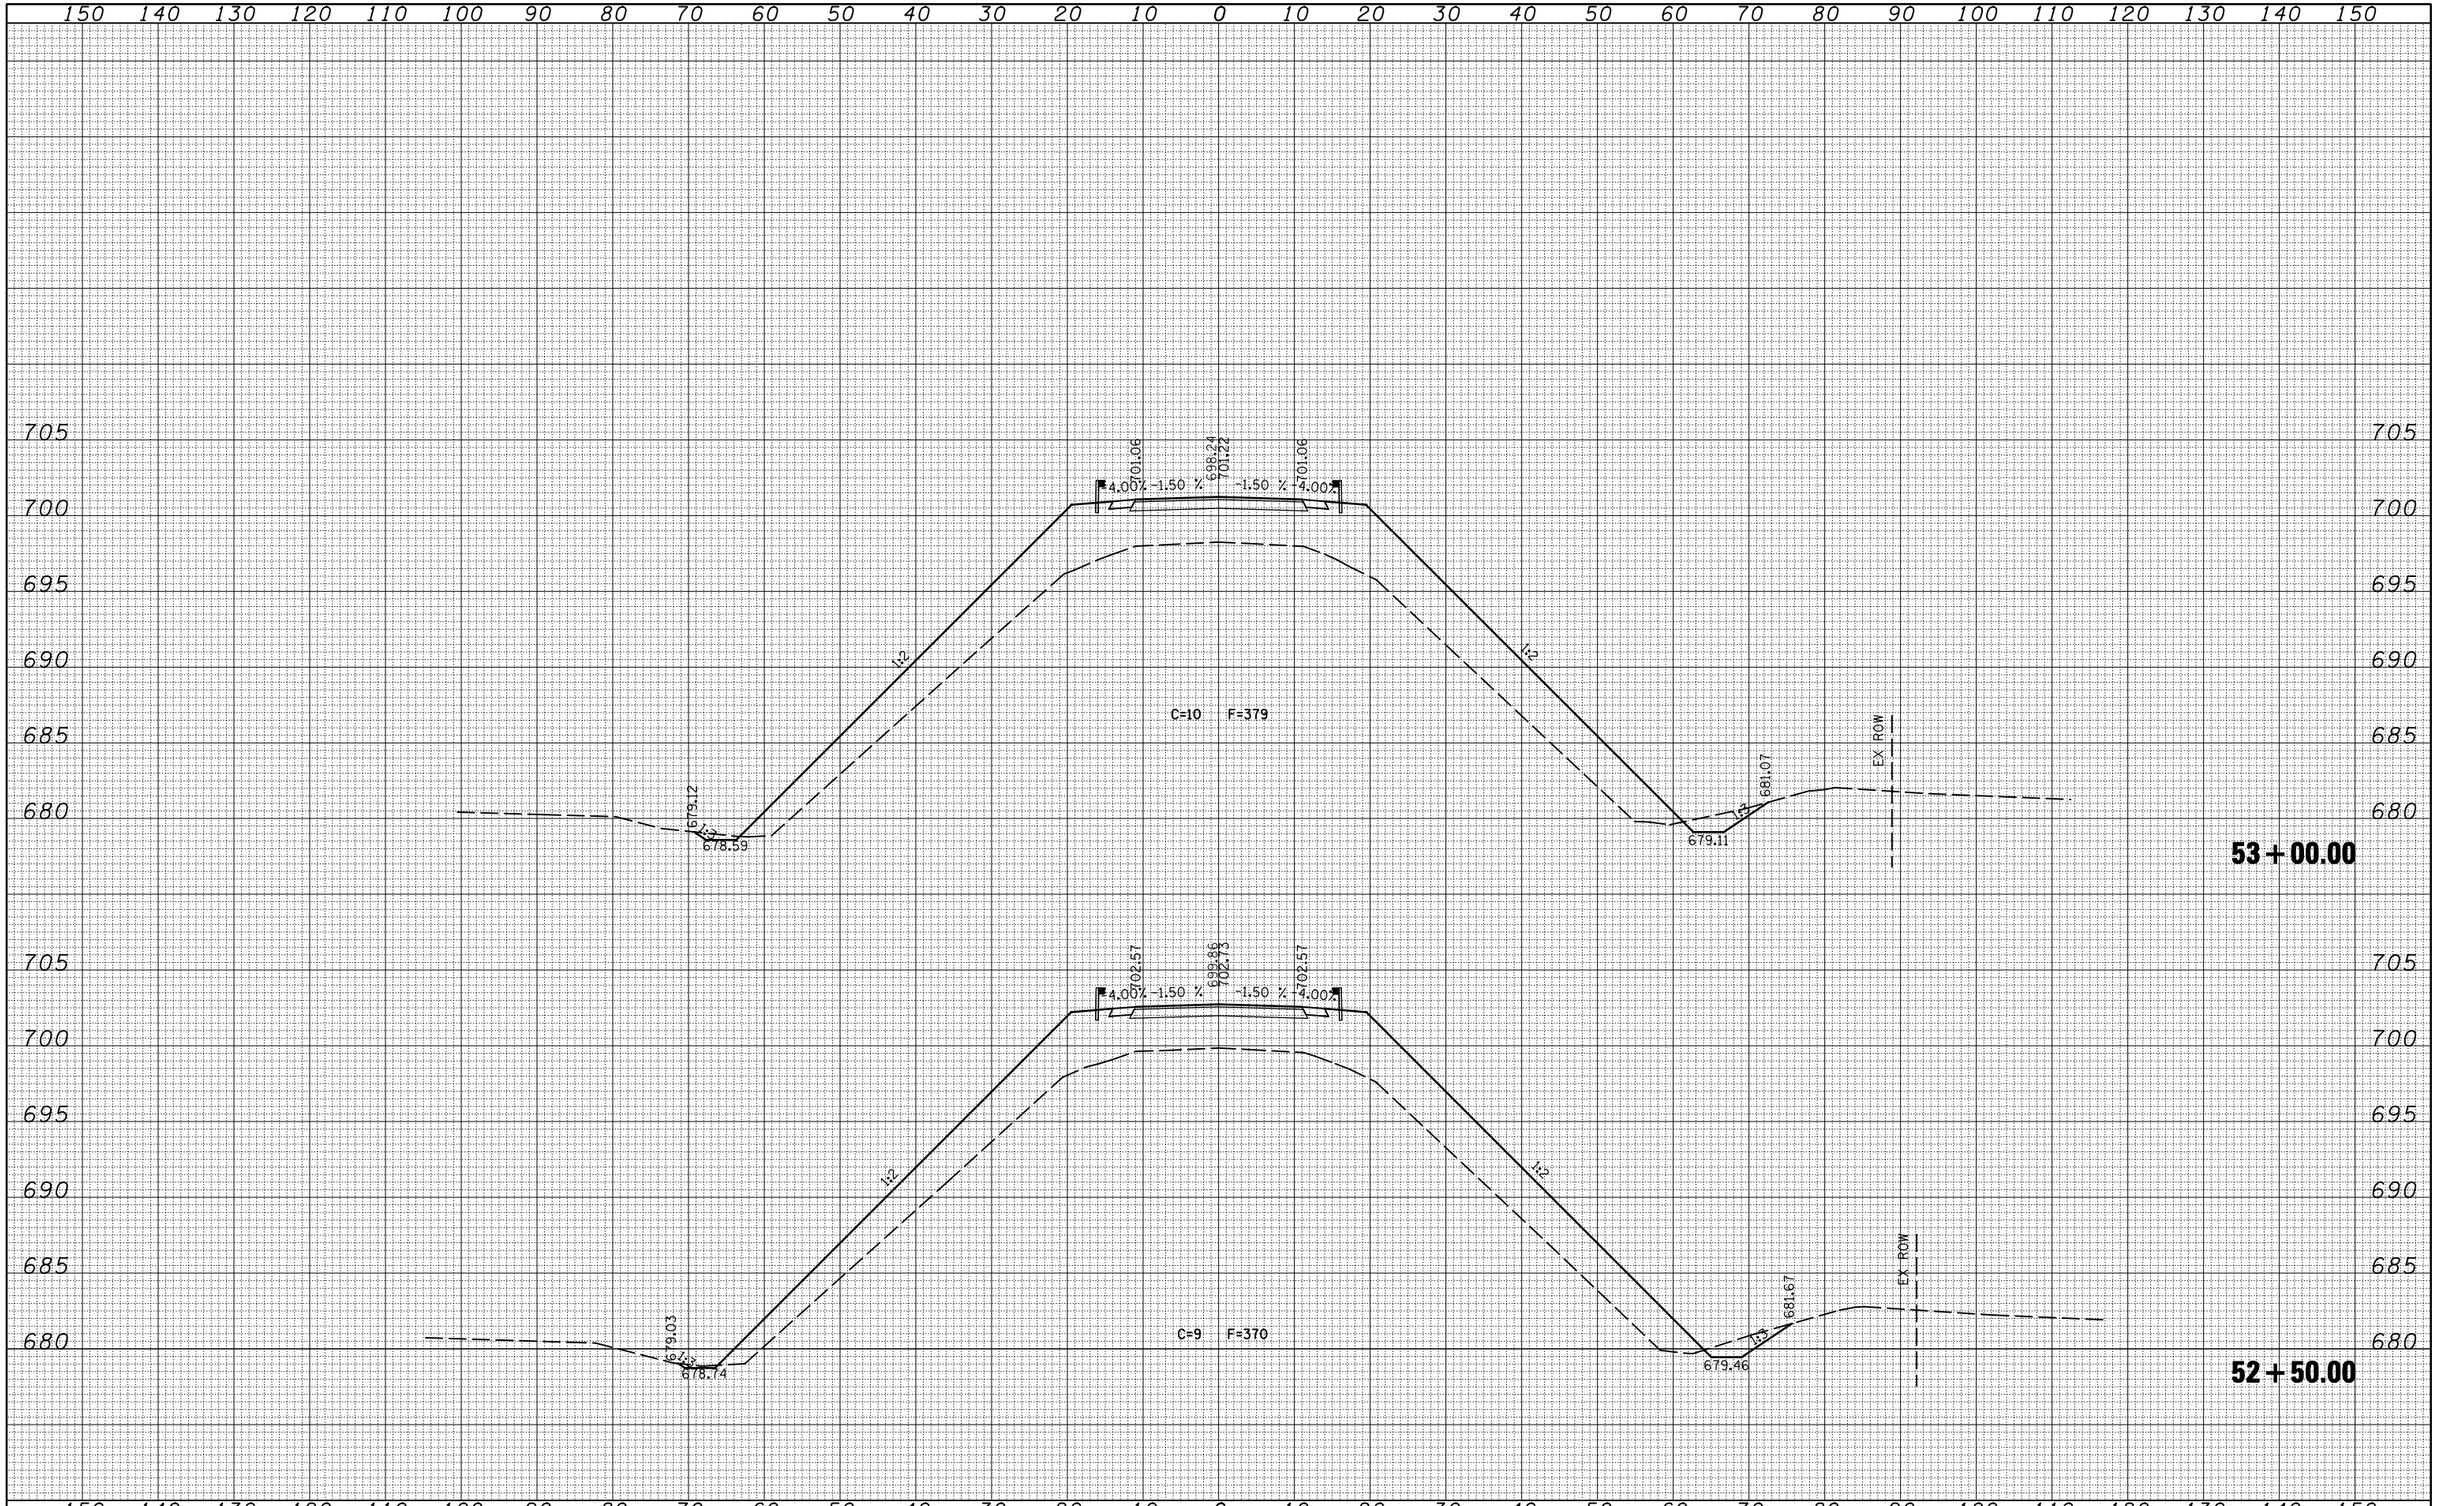


| | | | |
|---|---|---|---|
| FILE NAME = c:\pw_work\PWIDOT\DAWSONKB\d0176650\D590875-49-53-xssht.dgn | USER NAME = dawsonkb | DESIGNED - | REVISED - |
| | | DRAWN - | REVISED - |
| | PLOT SCALE = 20.0000 ' / IN. | CHECKED - | REVISED - |
| | PLOT DATE = 12/17/2009 | DATE - | REVISED - |

**STATE OF ILLINOIS**
**DEPARTMENT OF TRANSPORTATION**

**CH. 24 CROSS SECTIONS**

SCALE: | SHEET NO. 9 OF 14 SHEETS | STA. 52+50.00 | TO STA. 53+00.00

| F.A.I. RTE. | SECTION | COUNTY | TOTAL SHEETS | SHEET NO. |
|---|---|---|---|---|
| 74 | (10-6HB-5)BR | CHAMPAIGN | 63 | 48 |
| | | CONTRACT NO. 90875 | | |
| | ILLINOIS | FED. AID PROJECT | | |