F.A.I. RTE.	SECTION	COUNTY	TOTAL SHEETS	SHEET NO.
57	*	DOUGLAS	65	24
STA. 47+00		TO STA. 53+00		
FED. ROAD DIST. NO.	ILLINOIS	FED. AID PROJECT		

* (15, 21-25HB-2)BR

CONTRACT NO. 90952

TRAFFIC CONTROL & PROTECTION SPECIAL

STAGE II

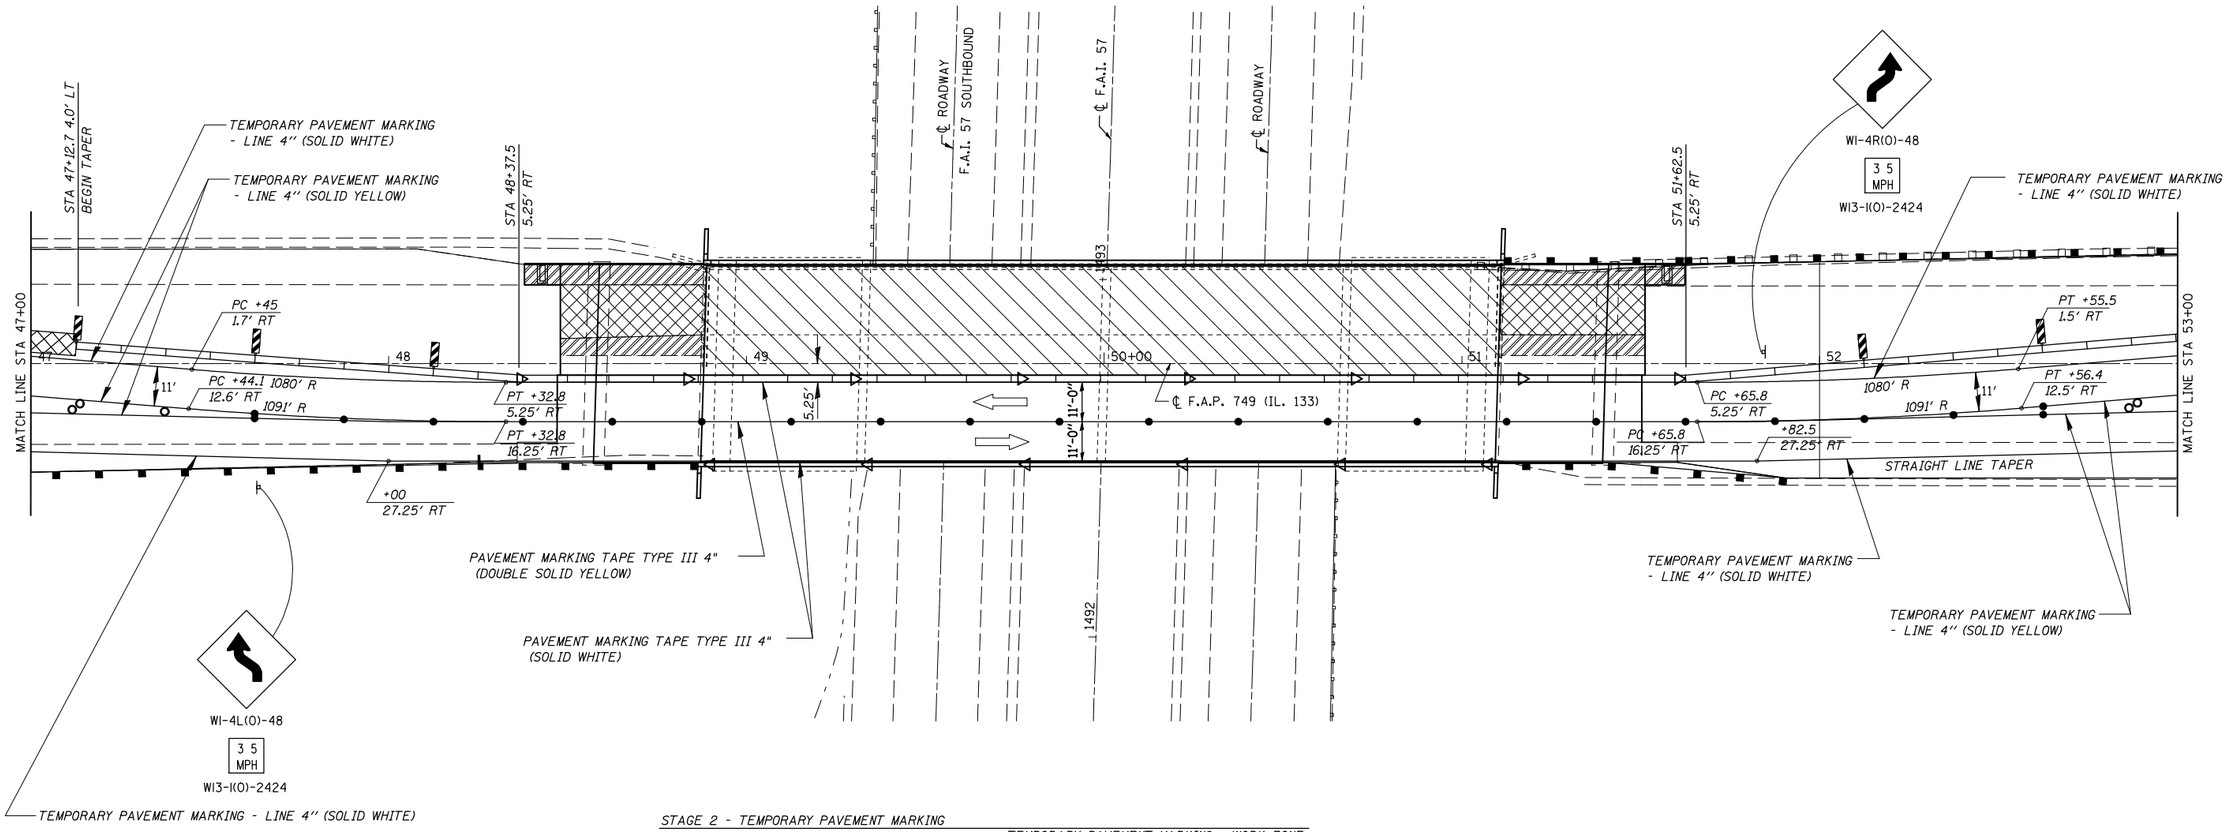

SYMBOLS

- ● FLEXIBLE DELINEATORS @ 25' CTS.
- ○ LIGHTED VERTICAL BARRICADE, DOUBLE FACED @ 25' CTS.
- ◁ CRYSTAL MONODIRECTIONAL REFLECTOR @ 25' CTS.
- VERTICAL PANELS W/STEADY BURNING LIGHT ALONG TAPER @ 25' CTS.
- TEMPORARY CONCRETE BARRIER
- TEMPORARY PAVEMENT MARKINGS
- IMPACT ATTENUATOR TEMPORARY (NON-REDIRECTIVE) TEST LEVEL 3
- PAVEMENT REMOVAL
- APPROACH SLAB REMOVAL
- REMOVAL OF EXISTING CONCRETE DECK

STAGE 2 - TEMPORARY PAVEMENT MARKING

TYPE	LOCATION			TEMPORARY PAVEMENT MARKING LINE 4" FOOT	TEMPORARY PAVEMENT MARKING TYPE III TAPE 4" FOOT	WORK ZONE PAVEMENT MARKING SQ FT
SOLID WHITE						
EB OUTSIDE EDGE LINE	STA 44+00	TO	STA 48+57	457		152.3
EB OUTSIDE EDGE LINE	STA 48+57	TO	STA 51+39		282	94.0
EB OUTSIDE EDGE LINE	STA 41+39	TO	STA 56+00	461		153.7
WB OUTSIDE EDGE LINE	STA 44+00	TO	STA 48+57	459		153.0
WB OUTSIDE EDGE LINE	STA 48+58	TO	STA 51+40		282	94.0
WB OUTSIDE EDGE LINE	STA 51+40	TO	STA 56+00	461		153.7
WHITE SKIP DASH						
WB TURN LANE	STA 44+50	TO	STA 45+83	108		36.0
EB TURN LANE	STA 53+41	TO	STA 55+50	108		36.0
SOLID YELLOW						
EB MEDIAN EDGE LINE	STA 44+00	TO	STA 48+58	461		153.7
EB MEDIAN EDGE LINE	STA 48+58	TO	STA 51+40		282	94.0
EB MEDIAN EDGE LINE	STA 51+40	TO	STA 56+00	465		155.0
WB MEDIAN EDGE LINE	STA 44+00	TO	STA 48+58	462		154.0
WB MEDIAN EDGE LINE	STA 48+58	TO	STA 51+40		282	94.0
WB MEDIAN EDGE LINE	STA 51+40	TO	STA 56+00	465		155.0
TOTAL				3,907	1,128	1678.3

QUANTITIES FOR PLACEMENT AND REMOVAL OF TEMPORARY PAVEMENT MARKINGS ARE INCLUDED FOR INFORMATION ONLY. PLACING, MAINTAINING, AND REMOVING THESE ITEMS WILL NOT BE PAID FOR SEPERATELY BUT SHALL BE INCLUDED IN THE COST FOR TRAFFIC CONTROL AND PROTECTION (SPECIAL)

SHEET 2 OF 3

TRAFFIC CONTROL & PROTECTION
STAGE II

FAI ROUTE 57
SECTION (15, 21-25HB-2)BR
DOUGLAS COUNTY

CUMMINS ENGINEERING CORPORATION

JOB #: 2114.1
FILE: STAGE2
DATE: 10/13/06