12/10/2009

CONTRACT NO. 90952

F.A.I RTE.	SECTION	COUNTY	TOTAL SHEETS	SHEET NO.
57	(15,21-25HB-21BR	DOUGLAS	65	59
STA. 48+43.33	TO STA.51+57.33			
FED. ROAD DIST. NO.	ILLINOIS	FED. AID PROJECT		

CONTRACT NO.

FINAL SURVEY		BY	DATE
NOTE BOOK	SURVEYED		
	PLOTTED		
NO.	TRANSMITTAL		
	AREAS		
	AREAS CHECKED		

ORIGINAL SURVEY		BY	DATE
NOTE BOOK	SURVEYED		
	PLOTTED		
NO.	TRANSMITTAL		
	AREAS		
	AREAS CHECKED		

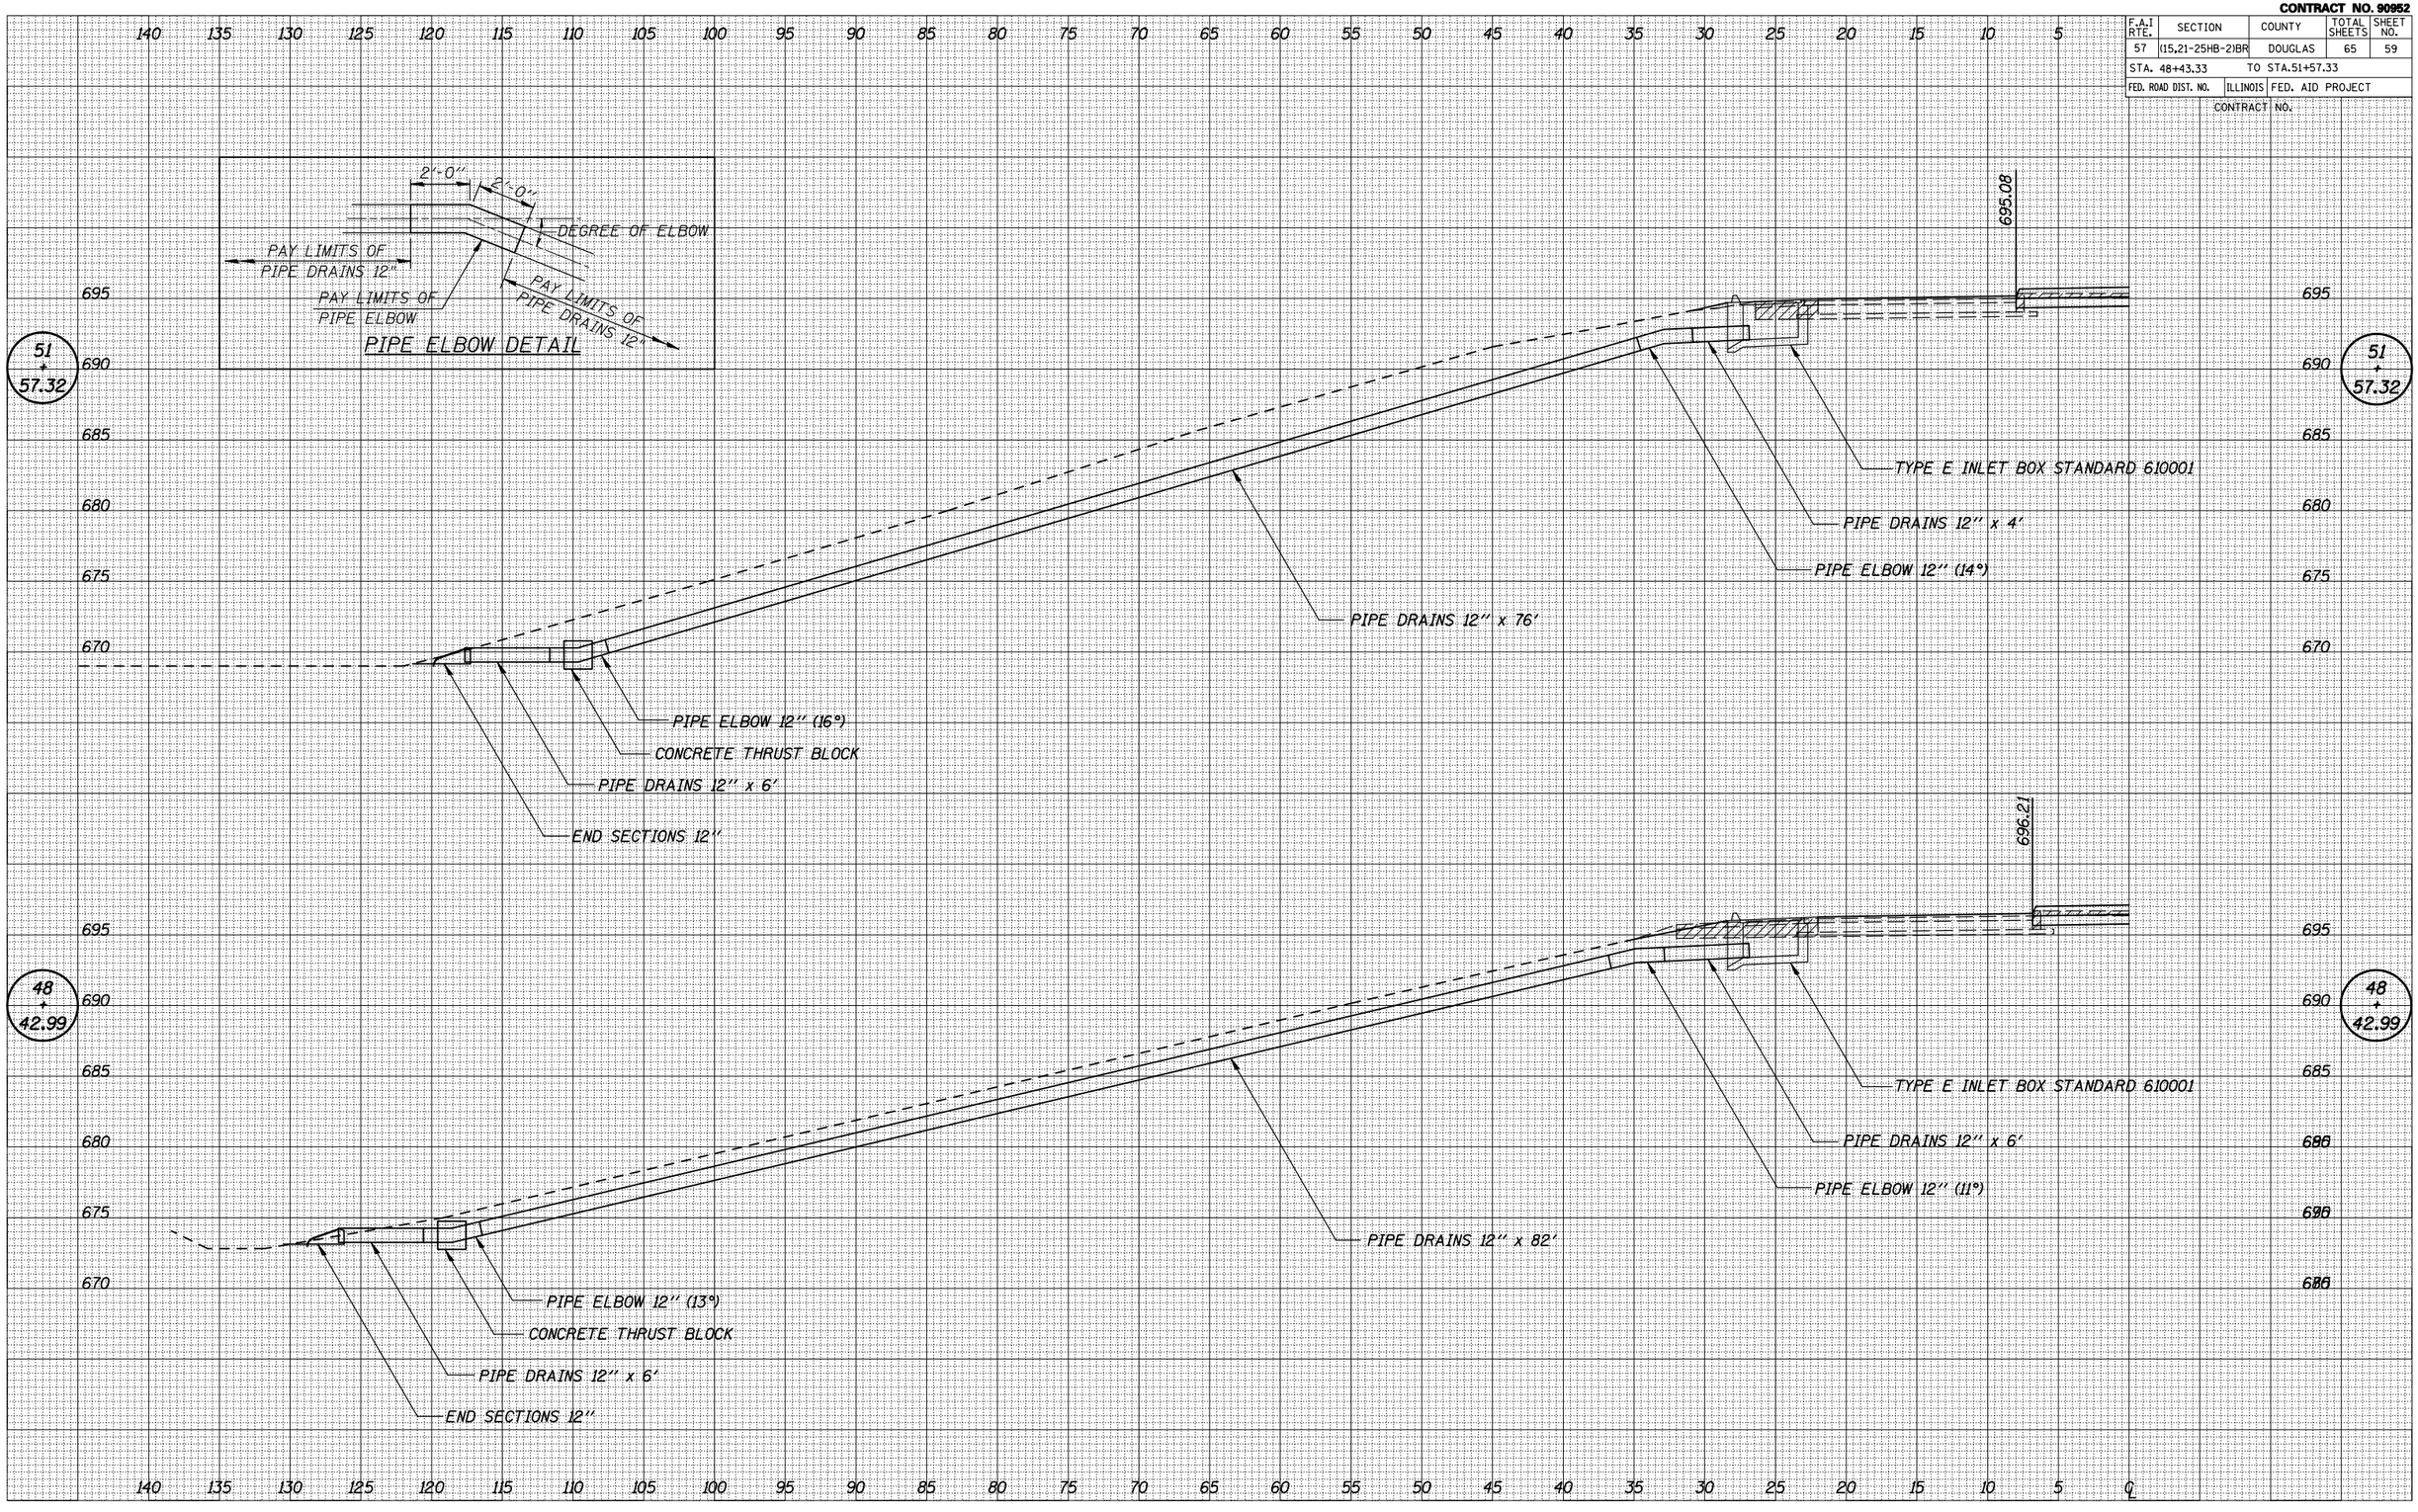

c:\pw_work\pwidot\keysrb\d0151109\90952-sht-xsec.dgn