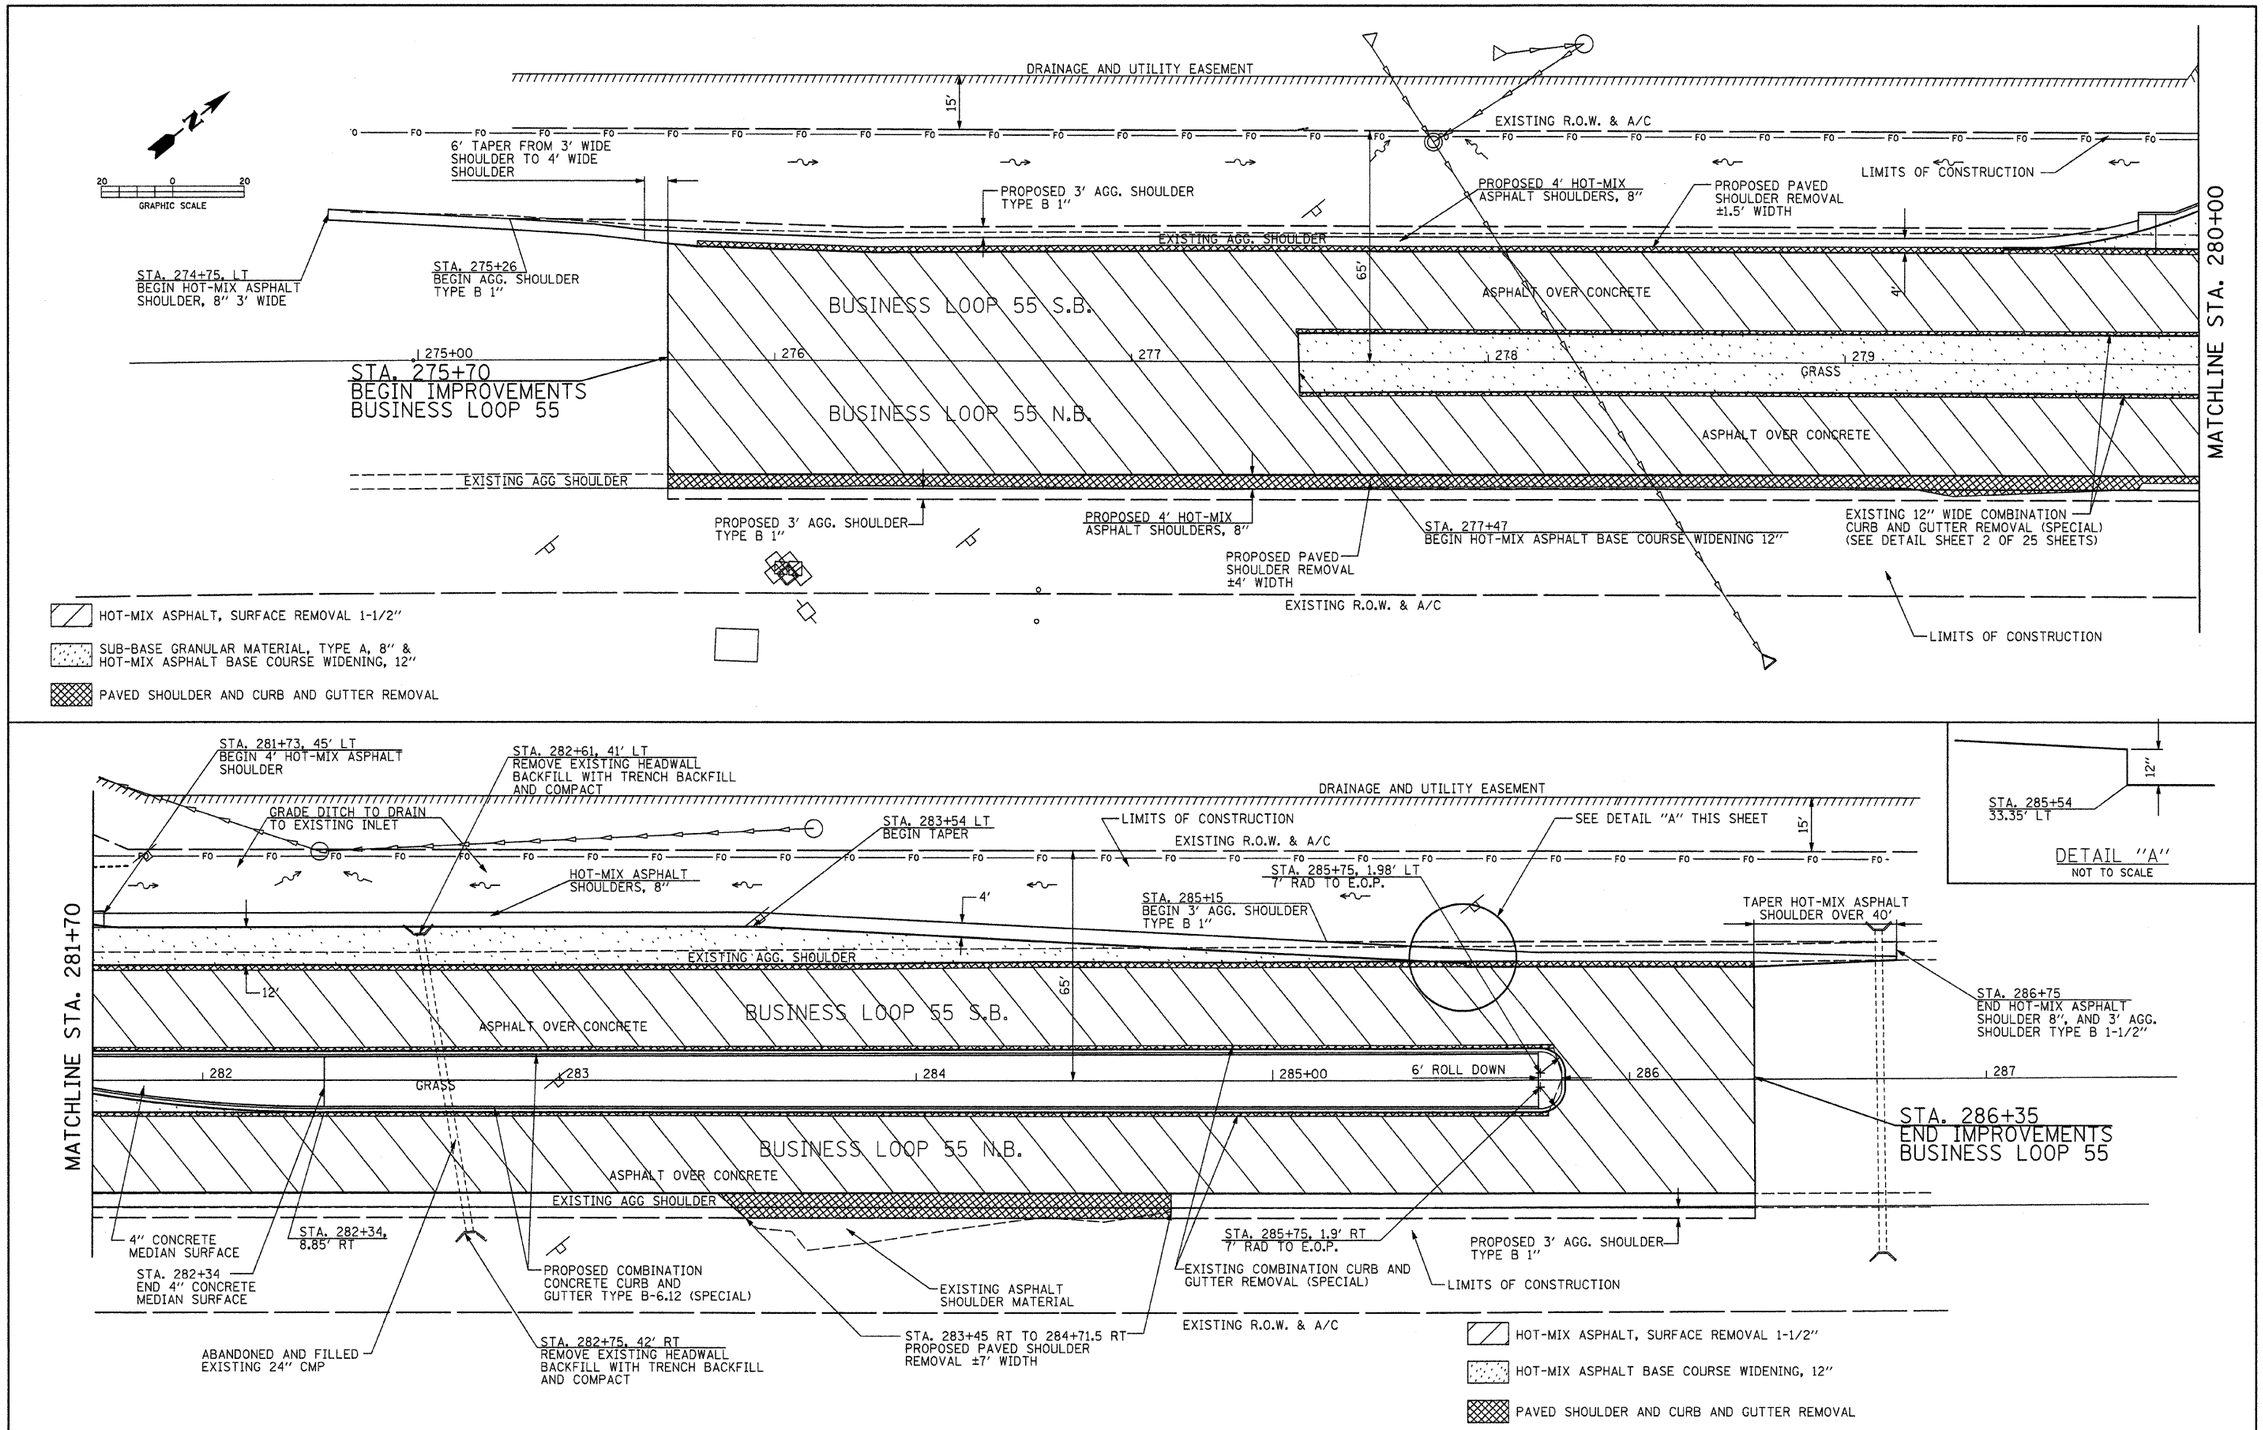

FILE NAME = $FILEL$	USER NAME = $USER$	DESIGNED - M.T.V.	REVISED -	STATE OF ILLINOIS DEPARTMENT OF TRANSPORTATION	BUSINESS LOOP 55 PLAN SHEET	F.A.P. RTE.	SECTION	COUNTY	TOTAL SHEETS	SHEET NO.
		DRAWN - S.D.K.	REVISED -			666	09-00015-00 PV	SANGAMON	25	8
	PLOT SCALE = $SCALE$	CHECKED - T.T.P.	REVISED -					CONTRACT NO. 93513		
	PLOT DATE = $DATE$	DATE - 11/20/09	REVISED -		SCALE: 1"=20' / SHEET NO. 8 OF 25 SHEETS / STA. 275+70 TO STA. 286+35			ILLINOIS FED. AID PROJECT		

...\Sheet 008 P&P I55.dgn 11/20/2009 4:32:53 PM