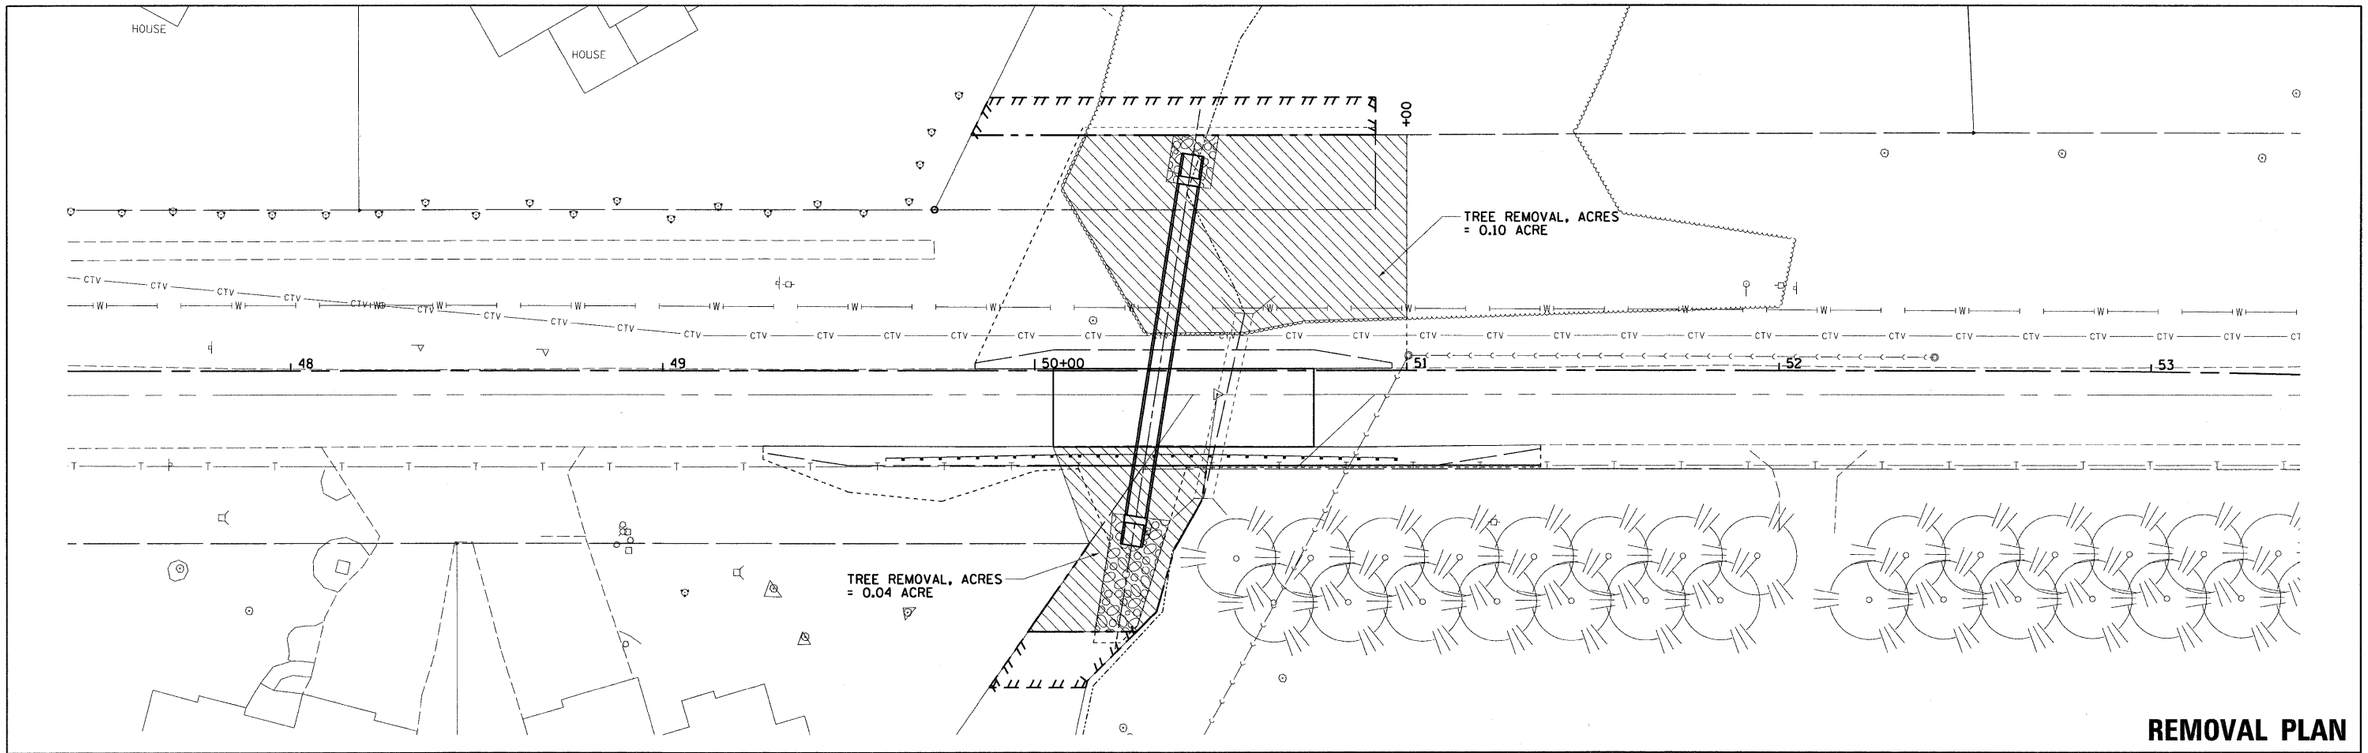

REMOVAL PLAN

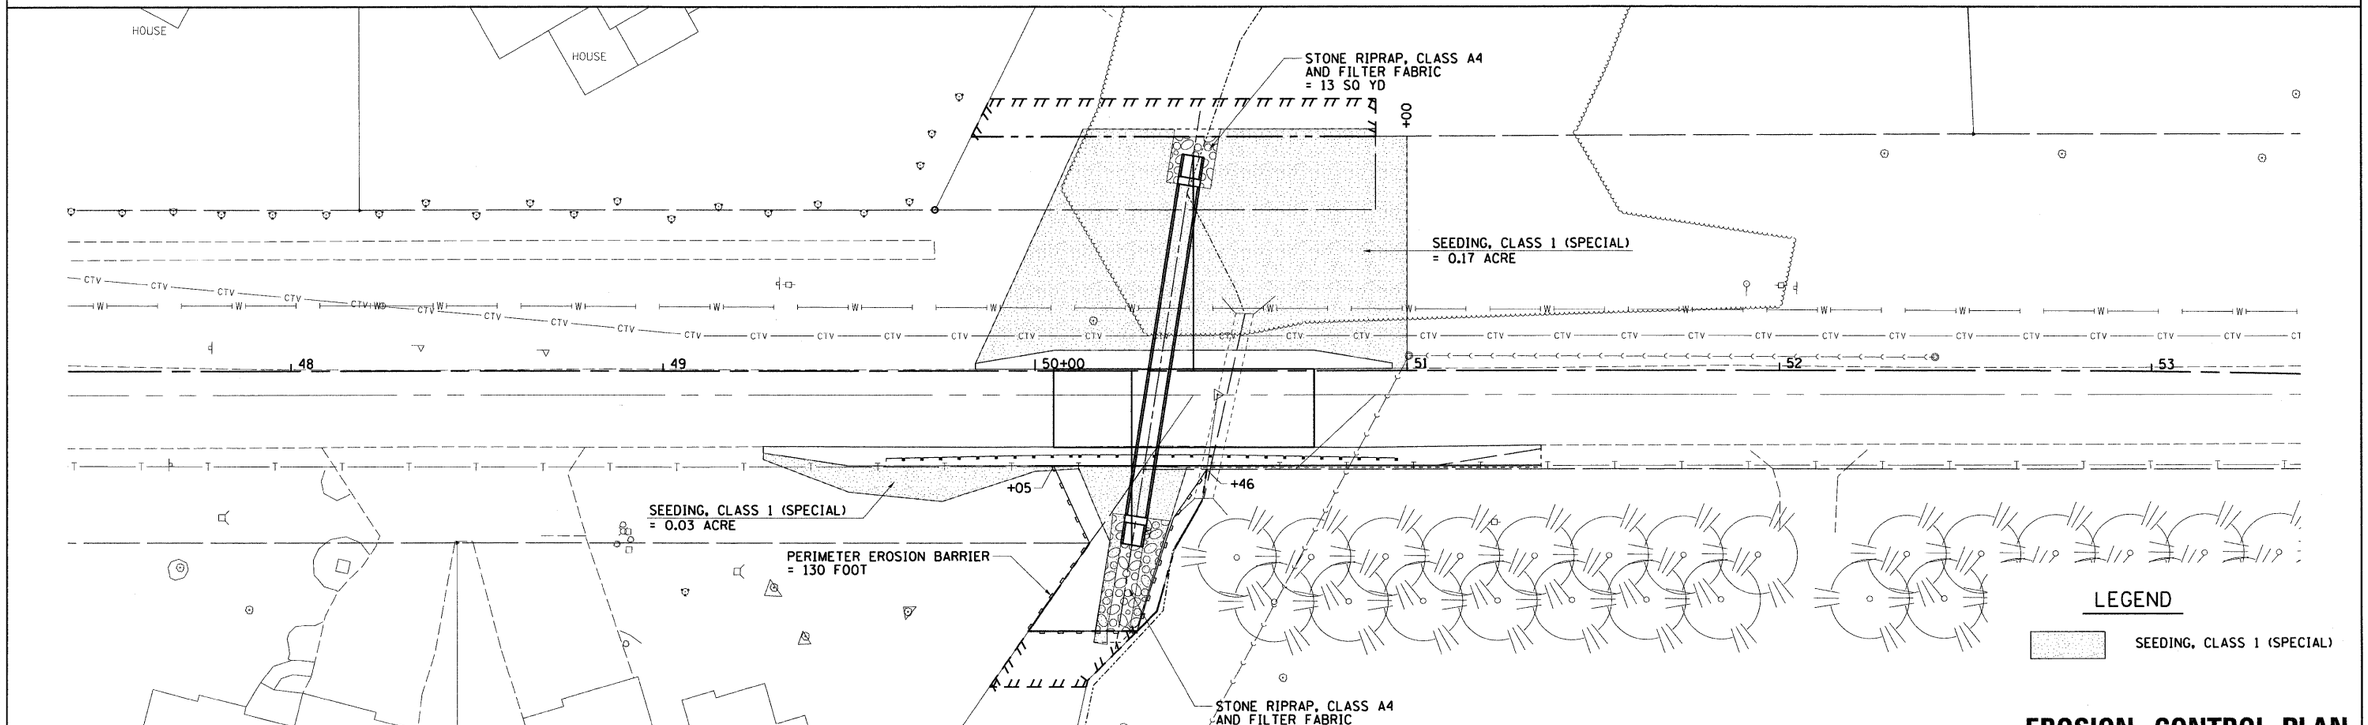

EROSION CONTROL PLAN

PLAN
NOTE BOOK
NO.
SURVEYED
PLOTTED
ALIGNMENT CHECKED
RT. OF WAY CHECKED
CADD FILE NAME
BY
DATE

PROFILE
NOTE BOOK
NO.
SURVEYED
PLOTTED
GRADES CHECKED
B.M. NOTED
STRUCTURE NOTATNS CH'KD
BY
DATE

GREENE & BRADFORD, INC.
OF SPRINGFIELD

FILE NAME = J:\06167\DRAWINGS\06167-sht-Rem-Eros-phase1B.dgn	USER NAME = frankv	DESIGNED -	REVISED -	VILLAGE OF CHATHAM GORDON DRIVE IMPROVEMENTS	REMOVAL AND EROSION CONTROL PLAN 5' x 3' BOX CULVERT	F.A.U. RTE.	SECTION	COUNTY	TOTAL SHEETS / SHEET NO.
	PLOT SCALE = 20.0000 ' / in.	CHECKED -	REVISED -			8153	09-00028-01-DR	SANGAMON	32 / 11
G&B PROJECT: 06167	PLOT DATE = 11/19/2009	DRAWN -	REVISED -		SCALE: 1" = 20' / SHEET NO. 1 OF 1 SHEETS / STA. / TO STA.			CONTRACT NO. 93516	
		DATE -	REVISED -			FED. ROAD DIST. NO.	ILLINOIS	FED. AID PROJECT ARA-5082(009)	

PLOT DRIVER = V8i_TDS700_PS_LOCAL_IDOT.pltcfg