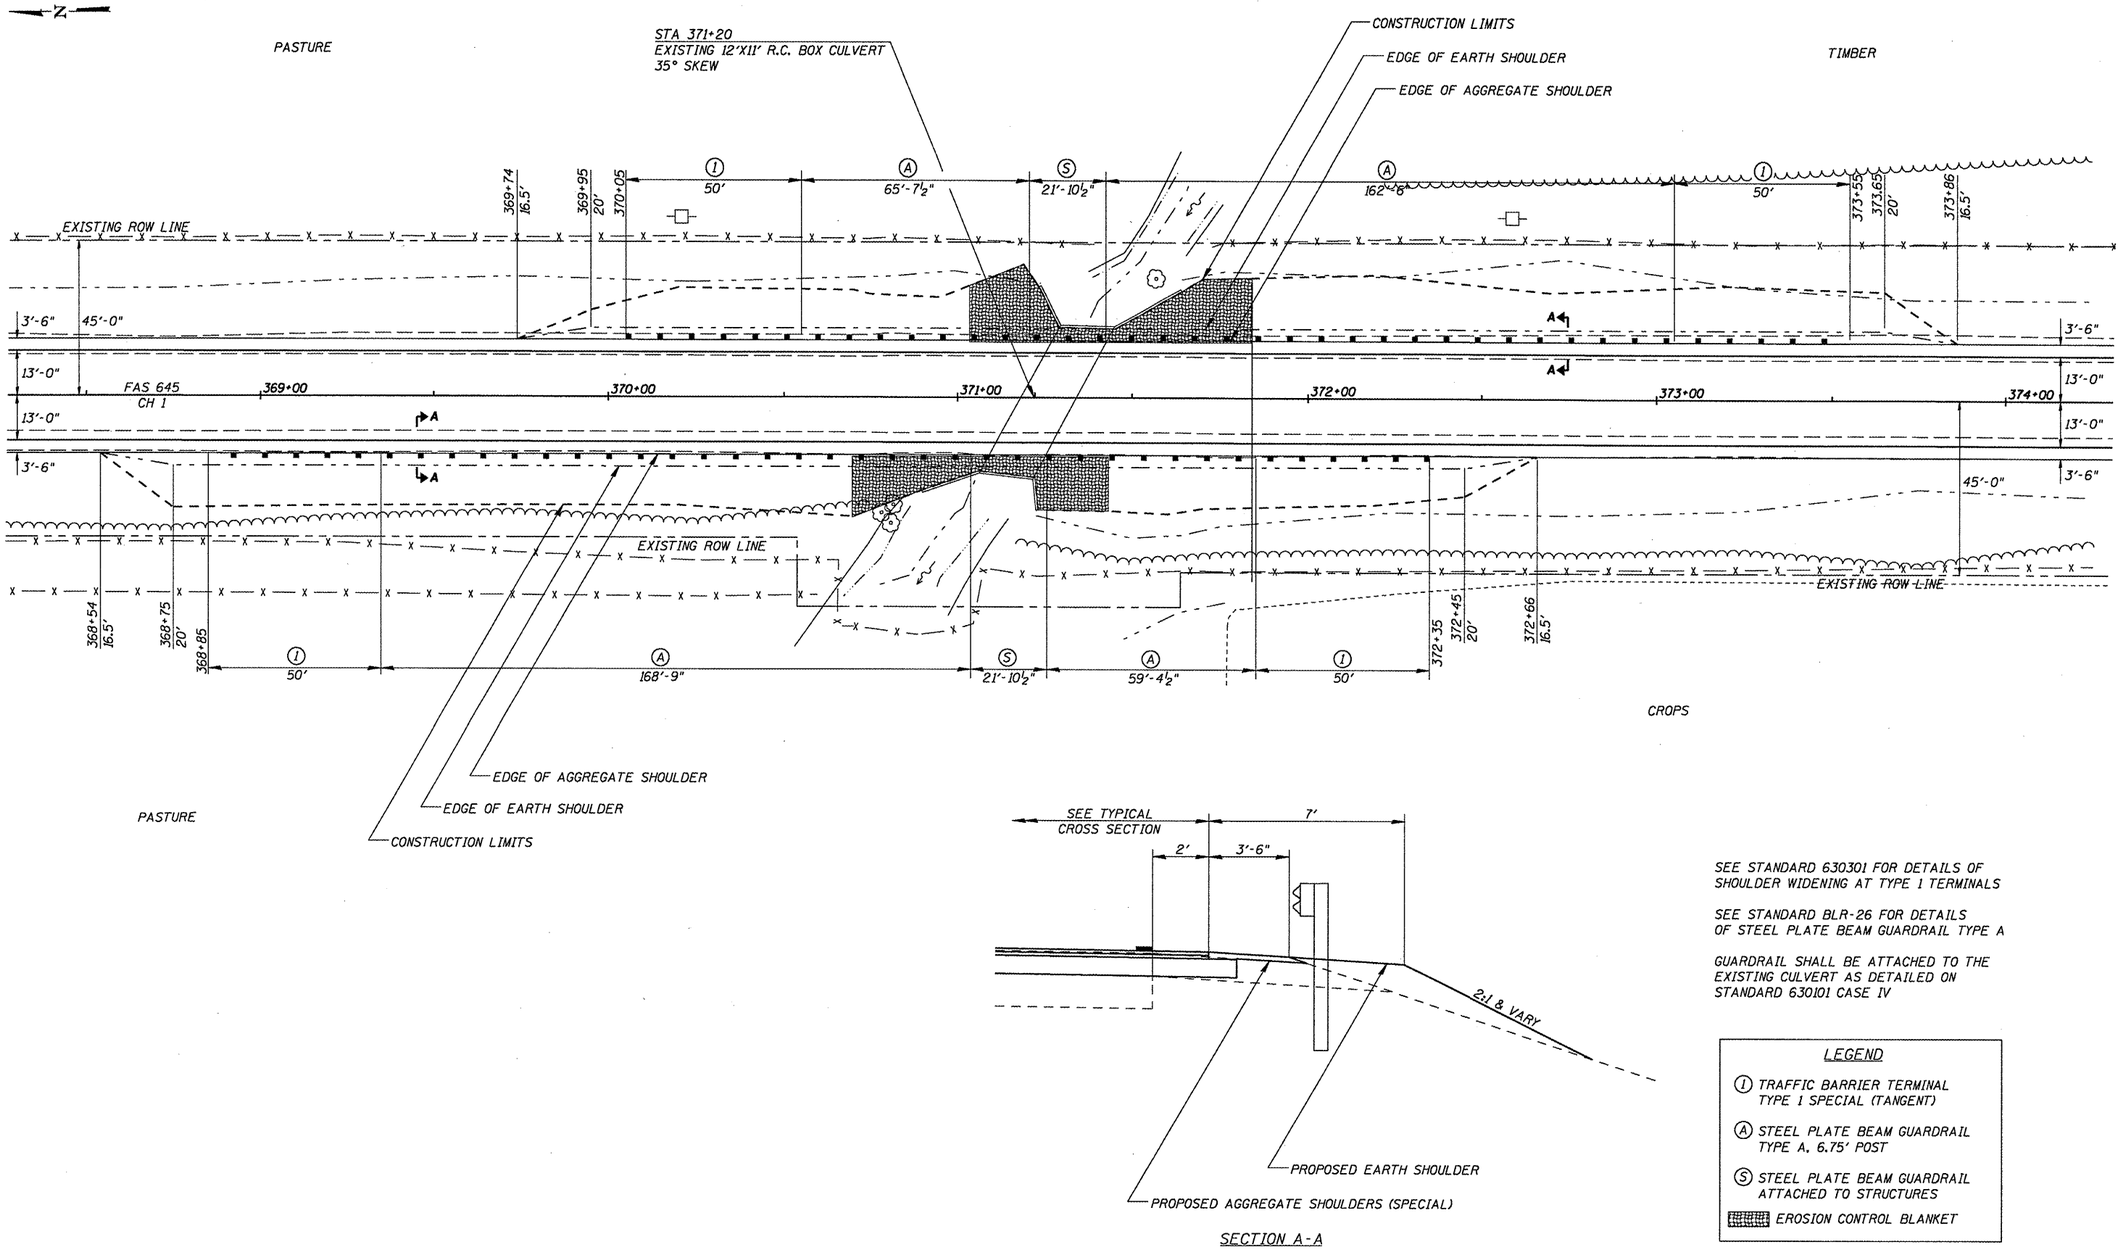

SEE STANDARD 630301 FOR DETAILS OF SHOULDER WIDENING AT TYPE 1 TERMINALS

SEE STANDARD BLR-26 FOR DETAILS OF STEEL PLATE BEAM GUARDRAIL TYPE A

GUARDRAIL SHALL BE ATTACHED TO THE EXISTING CULVERT AS DETAILED ON STANDARD 630101 CASE IV

LEGEND

- (I) TRAFFIC BARRIER TERMINAL TYPE 1 SPECIAL (TANGENT)
- (A) STEEL PLATE BEAM GUARDRAIL TYPE A, 6.75' POST
- (S) STEEL PLATE BEAM GUARDRAIL ATTACHED TO STRUCTURES
- EROSION CONTROL BLANKET

PLAN: SURVEYED | DRAWN | ALIGNMENT CHECKED | NOTE BOOK | NO. | BY | DATE

PROFILE: SURVEYED | DRAWN | GRADES CHECKED | B.M. NOTED | NOTE BOOK | NO. | STRUCTURE NOTATING OKFOD | BY | DATE

CEC Cummins Engineering Corporation
Civil and Structural Engineering

JOB = 2233	DESIGNED - NAK	REVISED -	
FILE NAME = p&p370.dgn	DRAWN - AJH	REVISED -	
PLOT SCALE = 40.0000 sf / IN.	CHECKED -	REVISED -	
PLOT DATE = 11/20/2009	DATE - 8/04/2009	REVISED -	

CHRISTIAN COUNTY
CH 1 IMPROVEMENTS

GUARDRAIL & SHOULDER WIDENING

SCALE: | SHEET NO. OF SHEETS | STA. TO STA.

F.A.S. RTE.	SECTION	COUNTY	TOTAL SHEETS	SHEET NO.
645	05-00071-05-RS	CHRISTIAN	28	16
		CONTRACT NO.		
FED. ROAD DIST. NO.	ILLINOIS	FED. AID PROJECT		

93517