PLAN
SURVEYED — DATE
PLOTTED — BY
ALIGNMENT CHECKED
RT. OF WAY CHECKED
NOTE BOOK
NO.

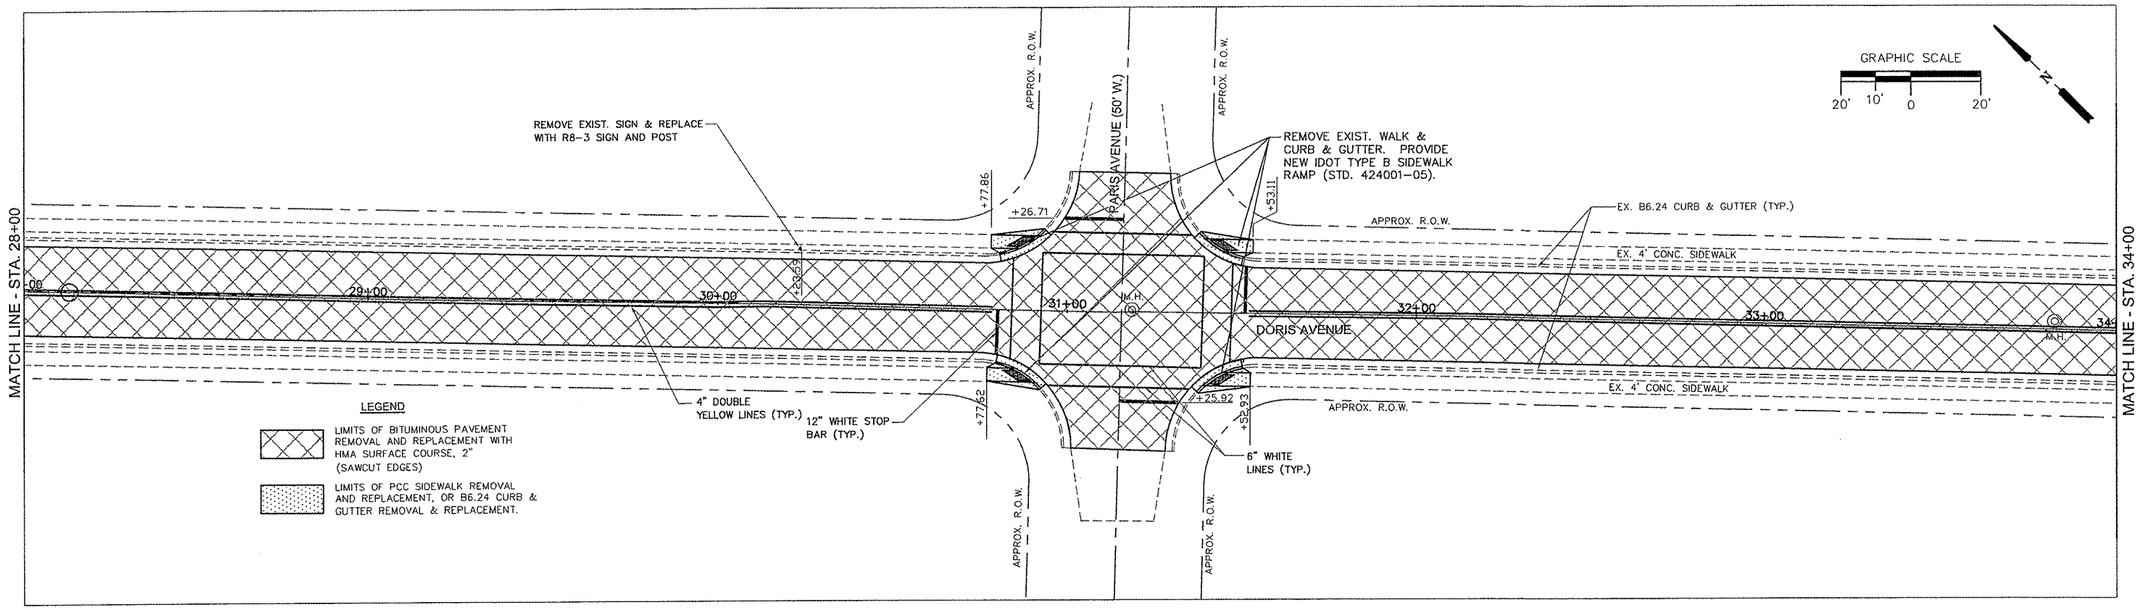

PROFILE
SURVEYED — BY
PLOTTED — DATE
CROSS SECTIONS CHECKED
B.M.'S NOTED
NOTE BOOK
NO.

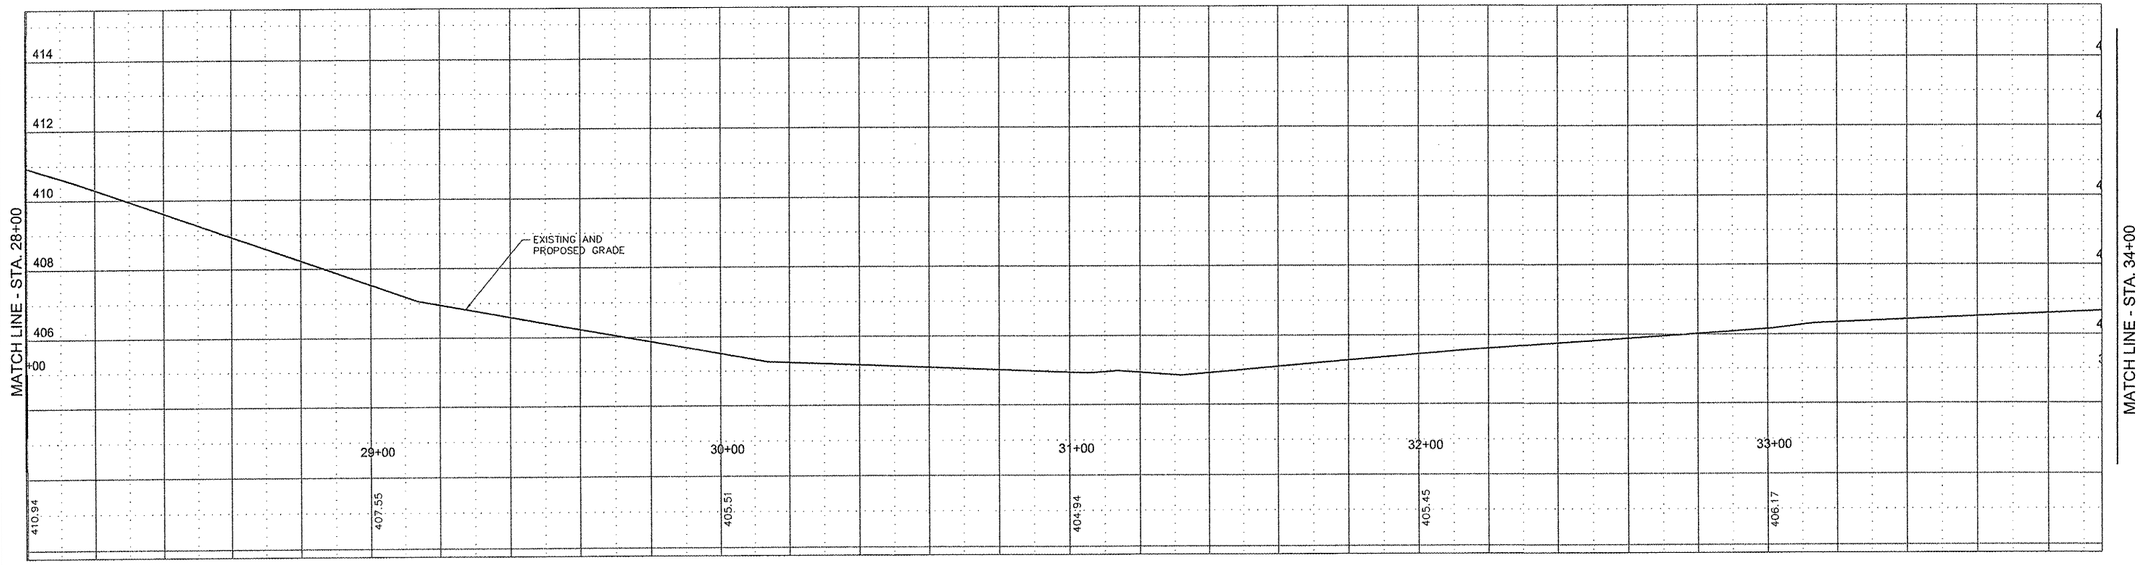

FILE NAME	USER NAME =	DESIGNED – TAS	REVISED –	VILLAGE OF CAHOKIA DORIS AVENUE RESURFACING	PLAN AND PROFILE SHEETS			F.A.U. RTE.	SECTION	COUNTY	TOTAL SHEETS	SHEET NO.
$FILE1$		DRAWN – SDD	REVISED –					9199	09-00044-00-RS	ST. CLAIR	17	9
	PLOT SCALE = 1:1	CHECKED – MRA	REVISED –							CONTRACT NO. 97423		
	PLOT DATE =	DATE 01-08-10	REVISED –		SCALE: N.T.S.	SHEET NO. 9 OF 17 SHEETS	STA. TO STA.		FED. ROAD DIST. NO. _	ILLINOIS	FED. AID PROJECT	