ROUTE	SECTION	COUNTY	TOTAL SHEETS	SHEET NO.
	05-00002-00-BT	SALINE	47	15
SVCD - EQUALITY TO GLEN O. JONES BIKE PATH				
PROJ. NO. TE-D009(84)		CONTRACT NO. 99292		

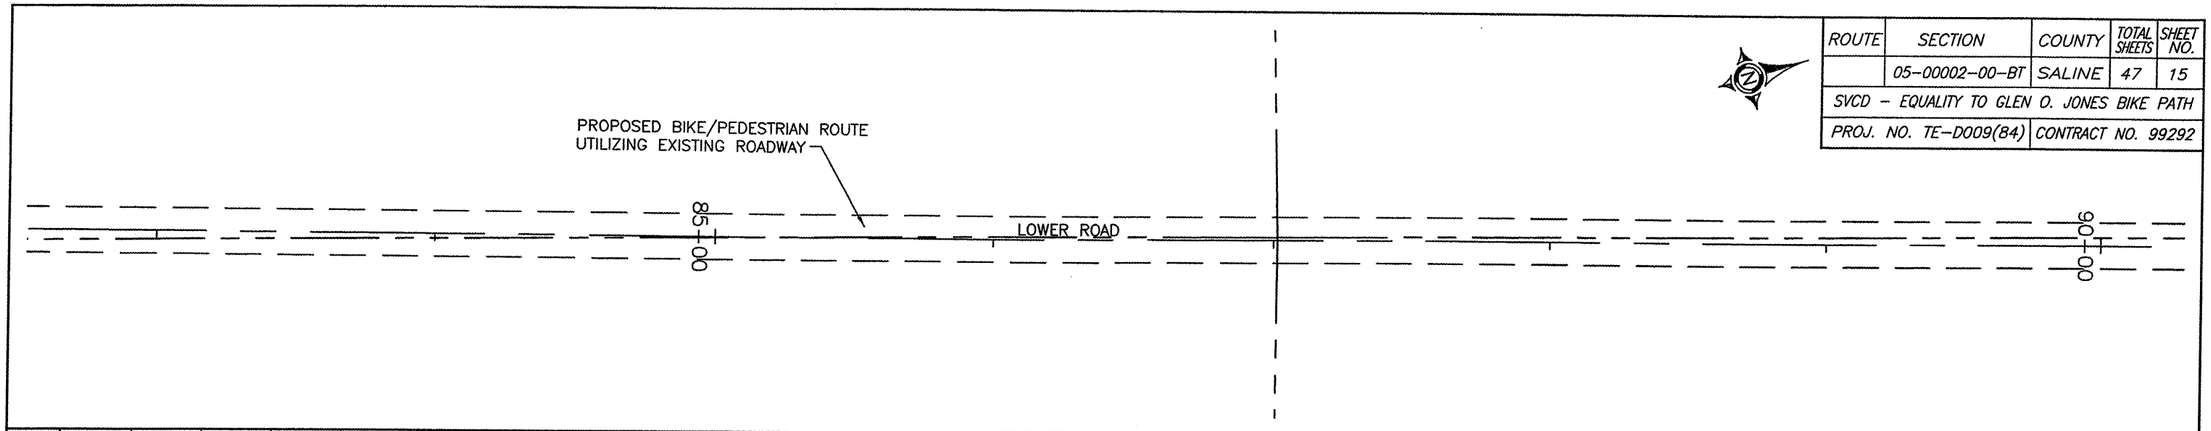

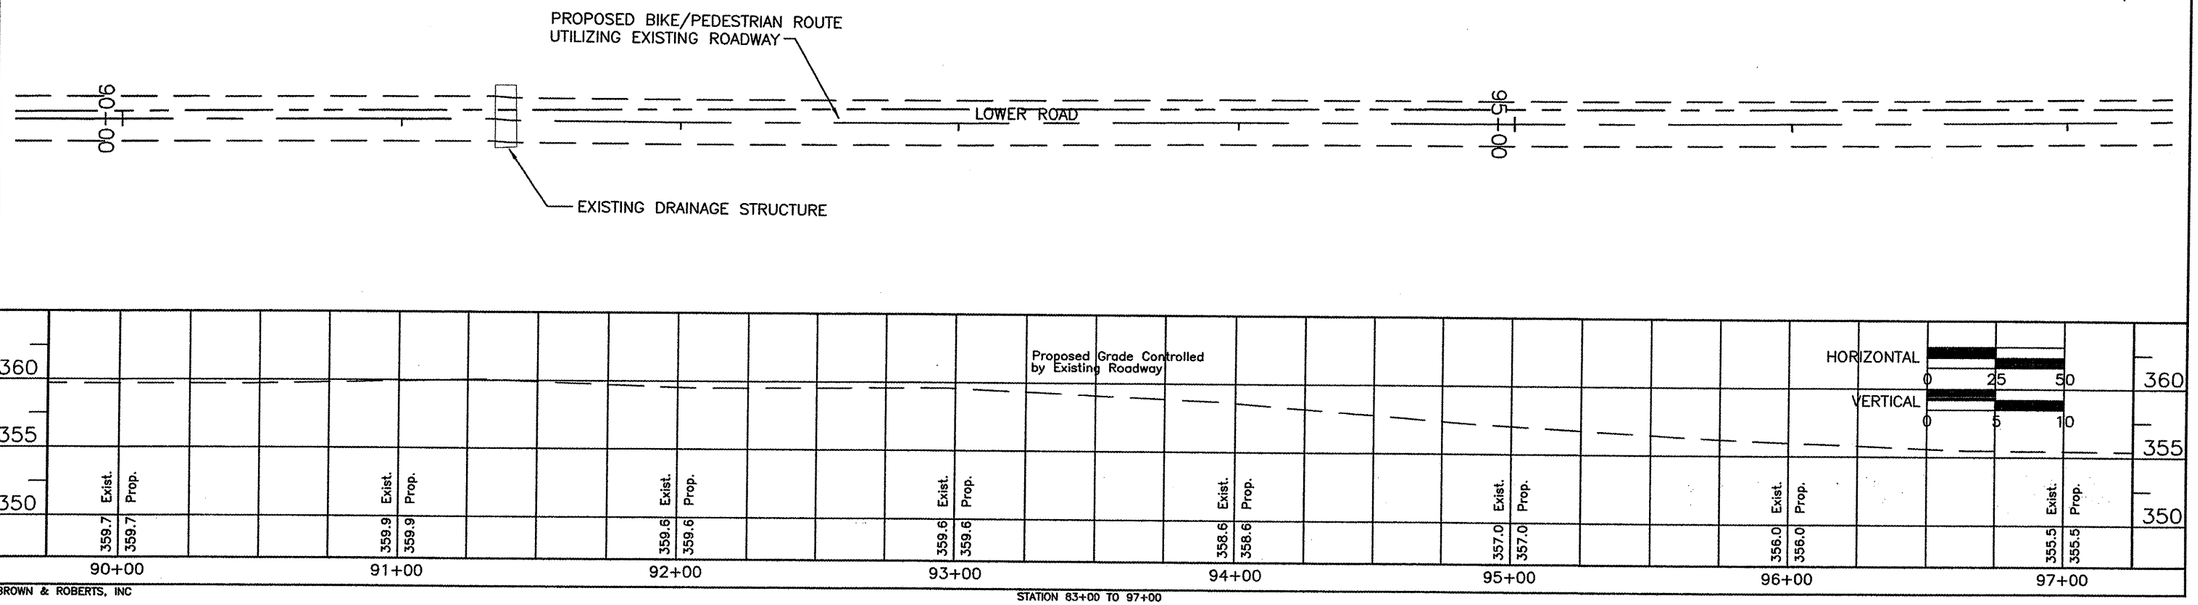

29 May 2007 - 4:02pm X:\2004\04096\acl\PLANS\9-30 plan & profile.dwg

BROWN & ROBERTS, INC

STATION 83+00 TO 97+00