ROUTE	SECTION	COUNTY	TOTAL SHEETS	SHEET NO.
	05-00002-00-BT	SALINE	47	24
SVCD – EQUALITY TO GLEN O. JONES BIKE PATH				
PROJ. NO. TE-D009(84)		CONTRACT NO. 99292		

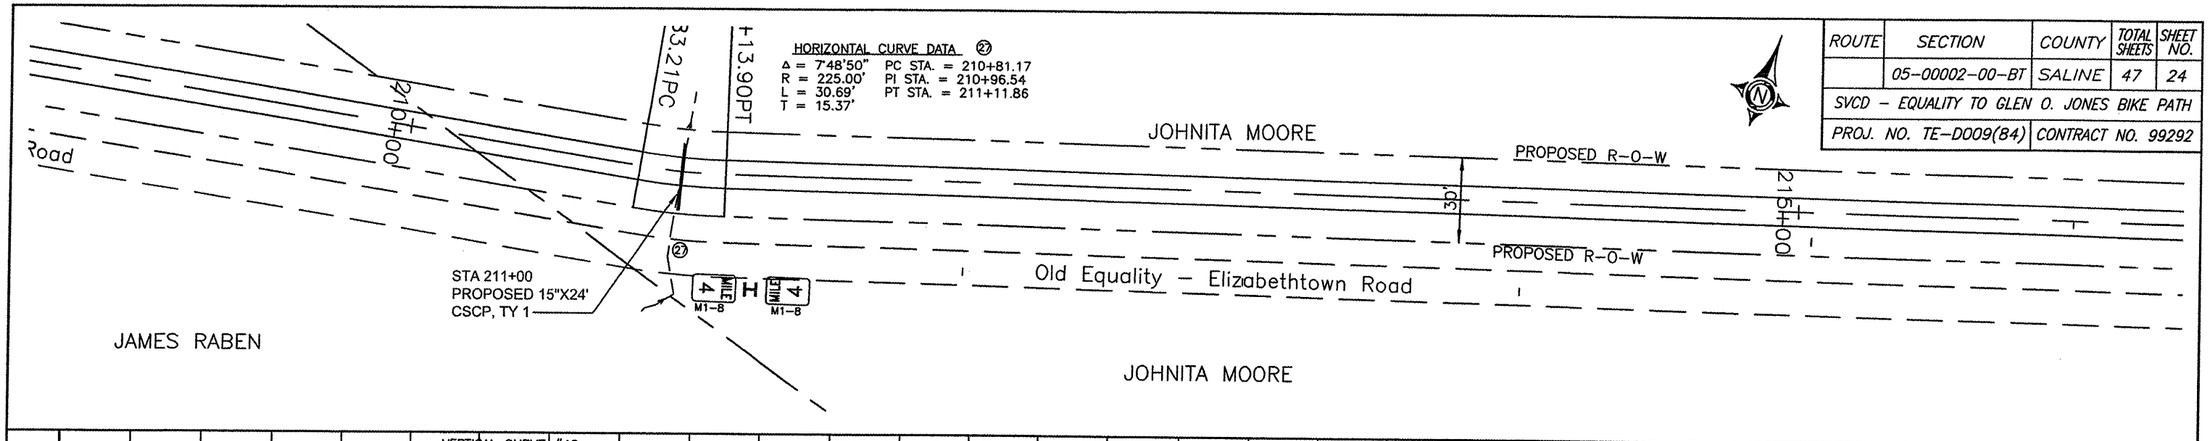

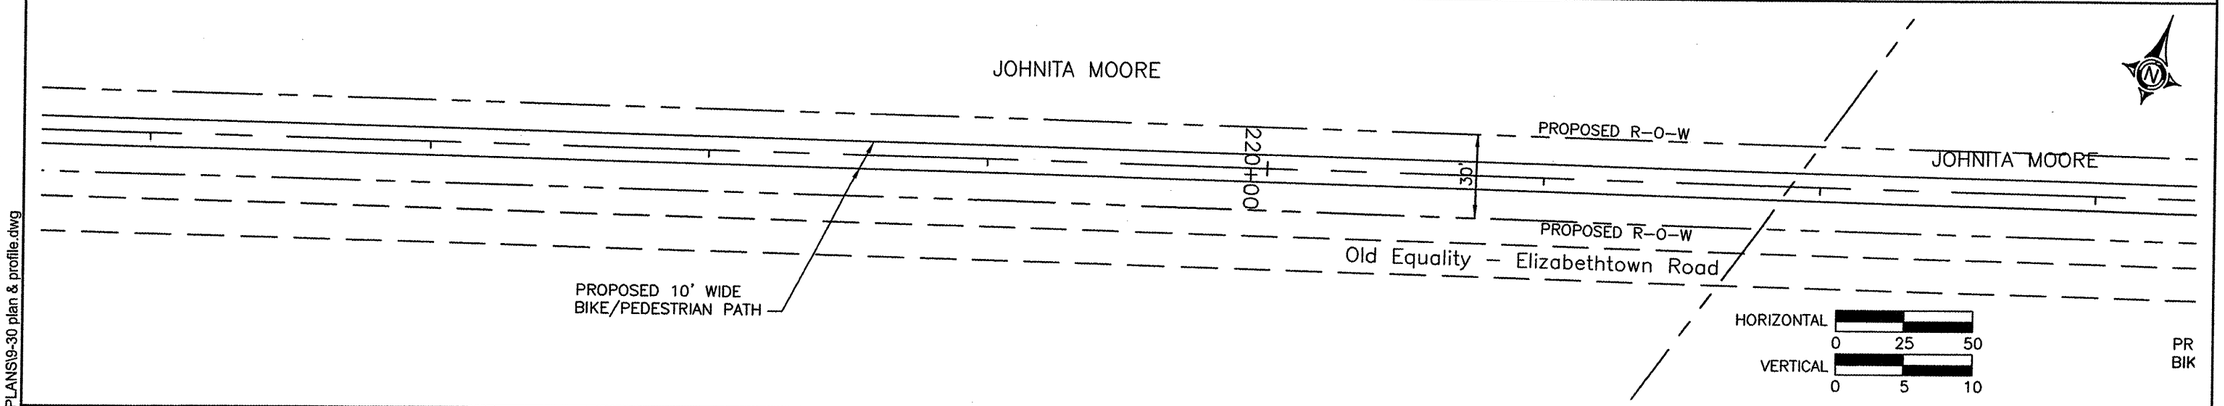

24 May 2007 - 2:30pm X:\2004\04096\tac\PLANS\9-30 plan & profile.dwg

BROWN & ROBERTS, INC

STATION 209+00 TO 223+00