ROUTE	SECTION	COUNTY	TOTAL SHEETS	SHEET NO.
	05-00002-00-BT	SALINE	47	26
SVCD – EQUALITY TO GLEN O. JONES BIKE PATH				
PROJ. NO. TE-D009(84)		CONTRACT NO. 99292		

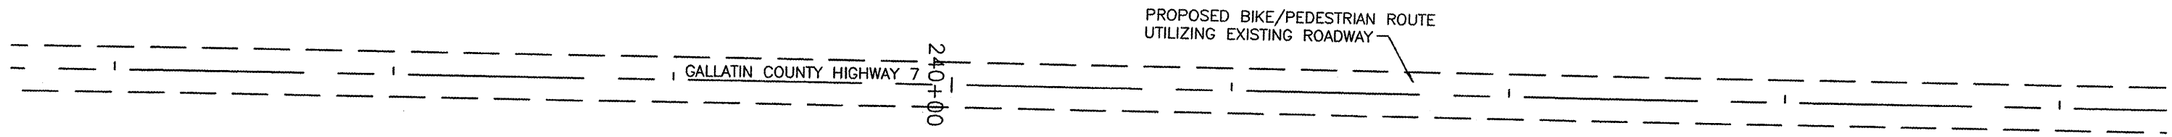

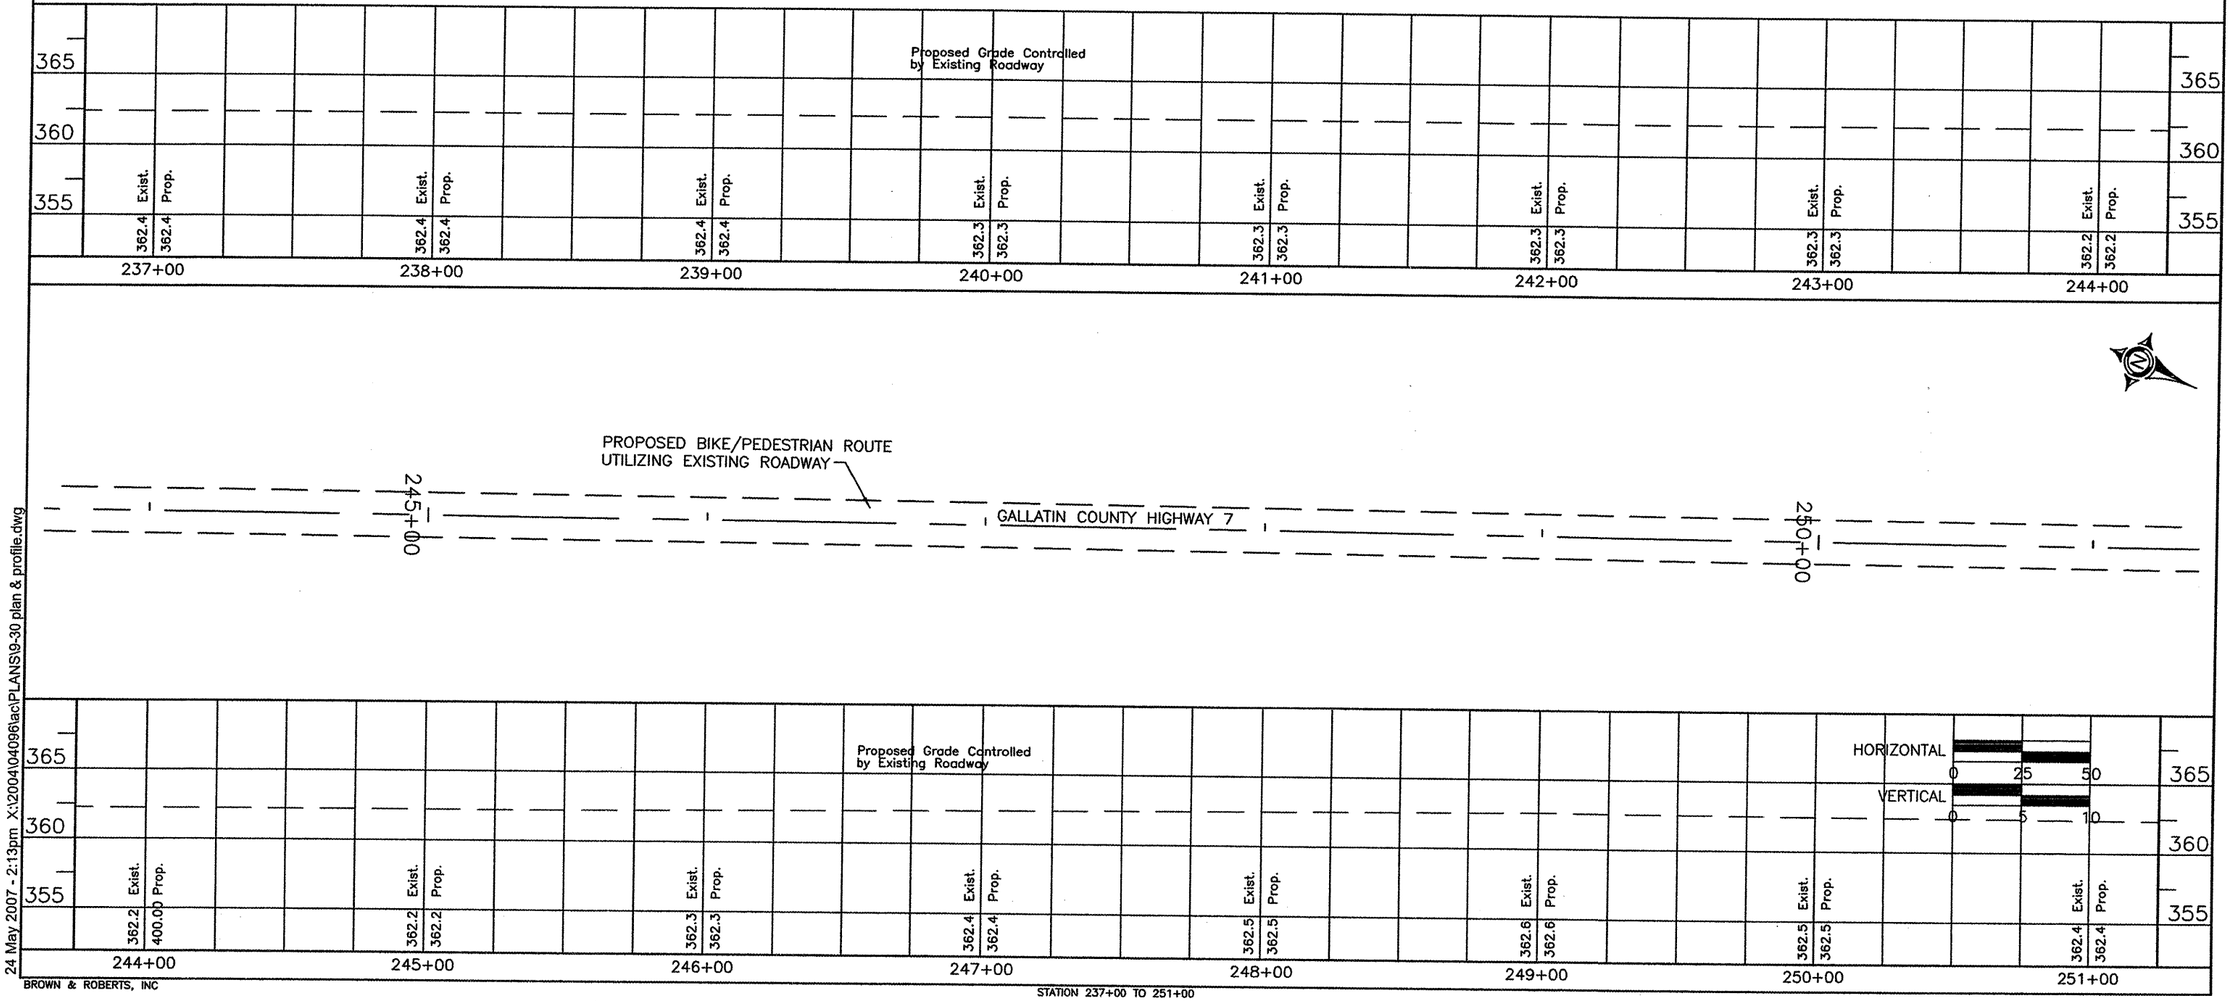

STATION 237+00 TO 251+00

24 May 2007 - 2:13pm X:\2004\04096\ac\PLANS\9-30 plan & profile.dwg

BROWN & ROBERTS, INC