ROUTE	SECTION	COUNTY	TOTAL SHEETS	SHEET NO.
	05-00002-00-BT	SALINE	47	27
SVCD – EQUALITY TO GLEN O. JONES BIKE PATH				
PROJ. NO. ARA-TE-D009(84)		CONTRACT NO. 99292		

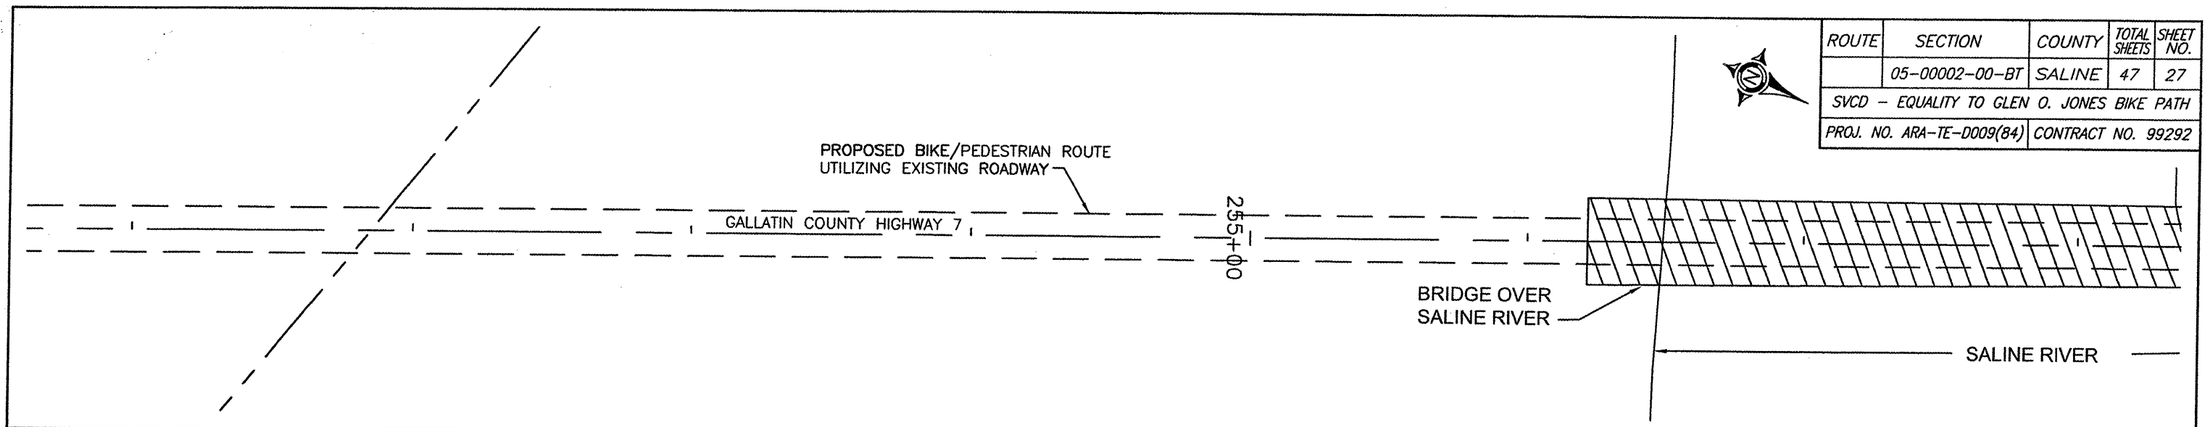

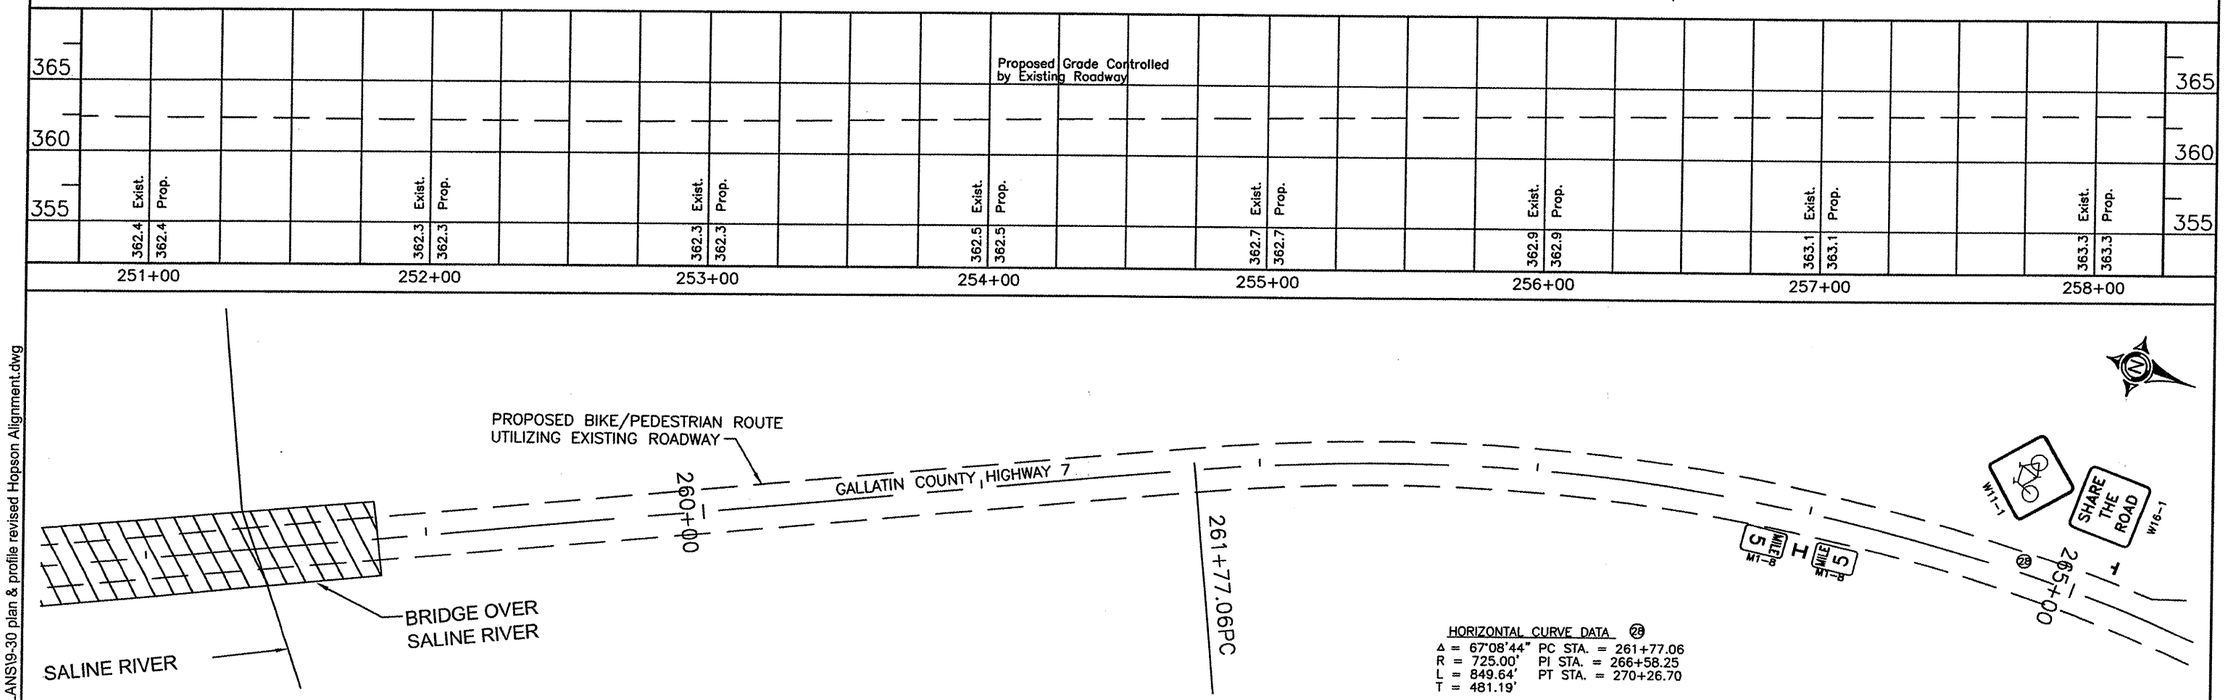

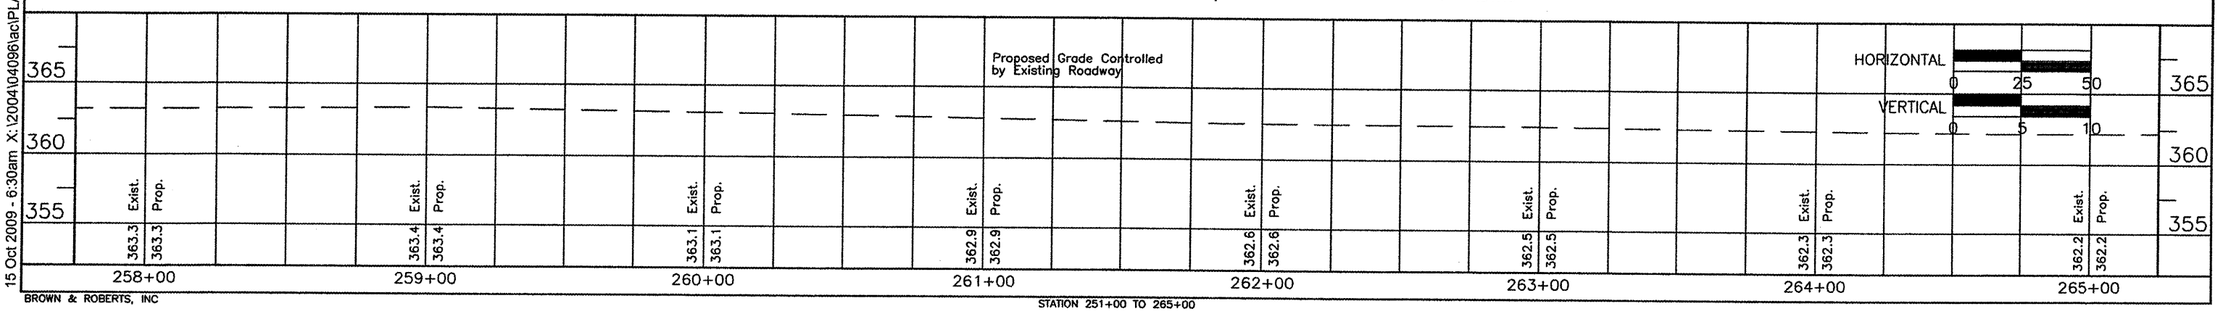

15 Oct 2009 - 6:30am X:\2004\04096\acPLANS\9-30 plan & profile revised Hopson Alignment.dwg

BROWN & ROBERTS, INC

STATION 251+00 TO 265+00