ROUTE	SECTION	COUNTY	TOTAL SHEETS	SHEET NO.
	05-00002-00-BT	SALINE	47	28
SVCD – EQUALITY TO GLEN O. JONES BIKE PATH				
PROJ. NO. ARA-TE-D009(84)		CONTRACT NO. 99292		

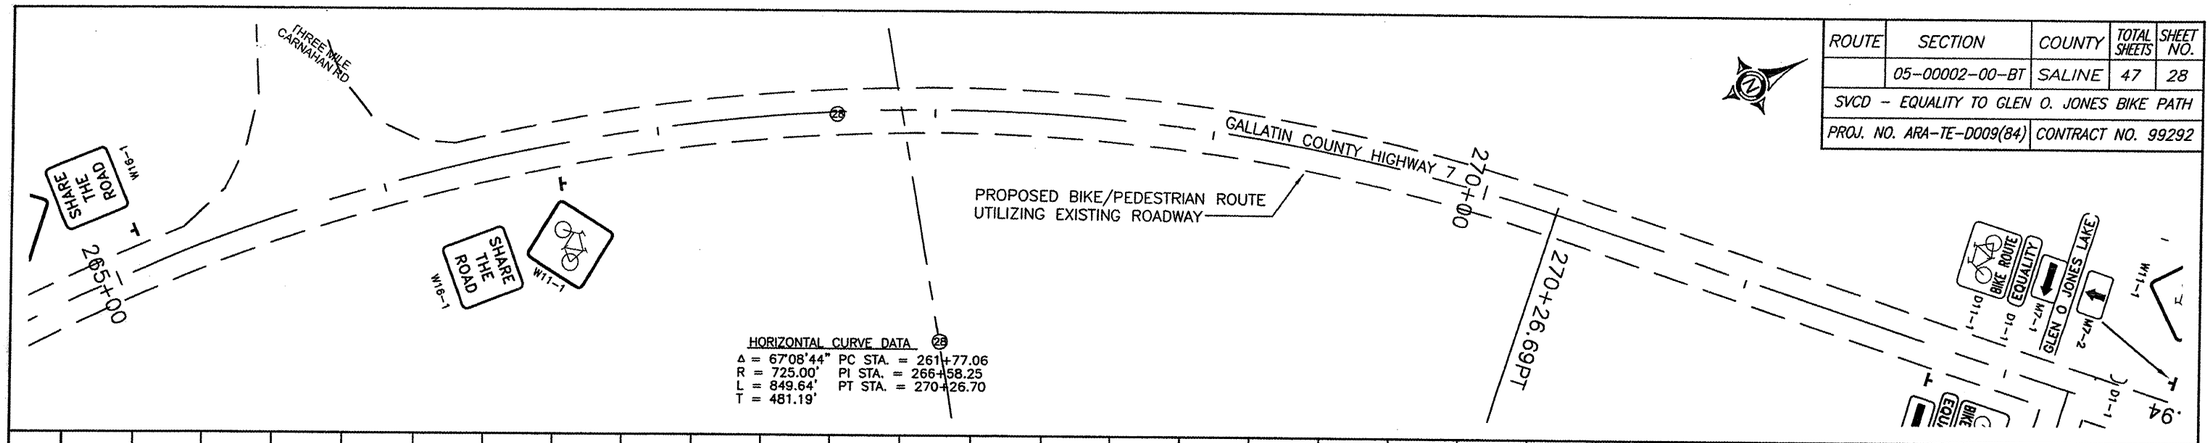

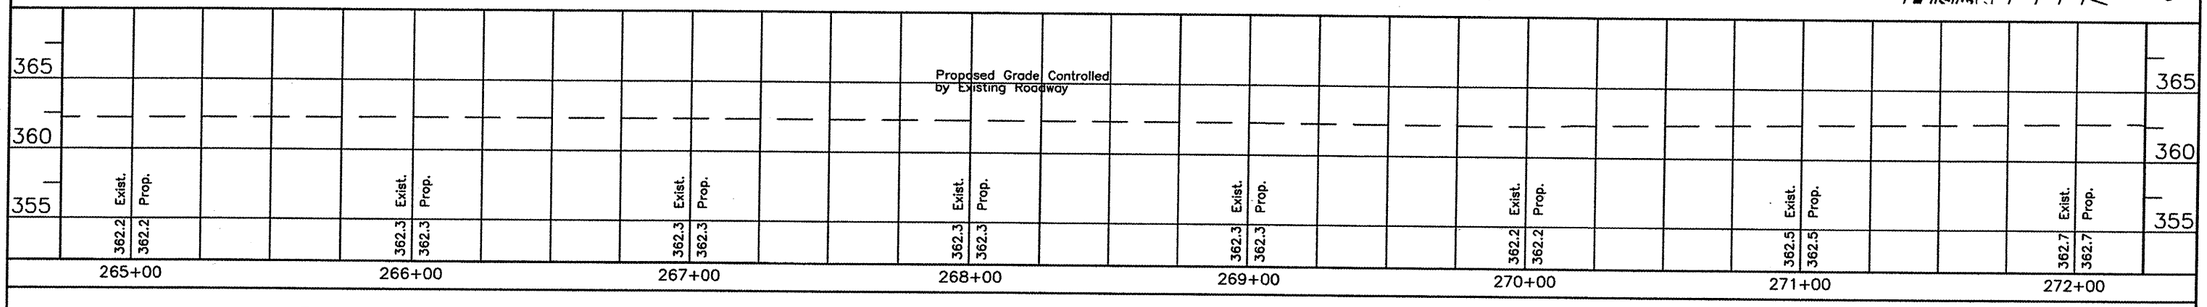

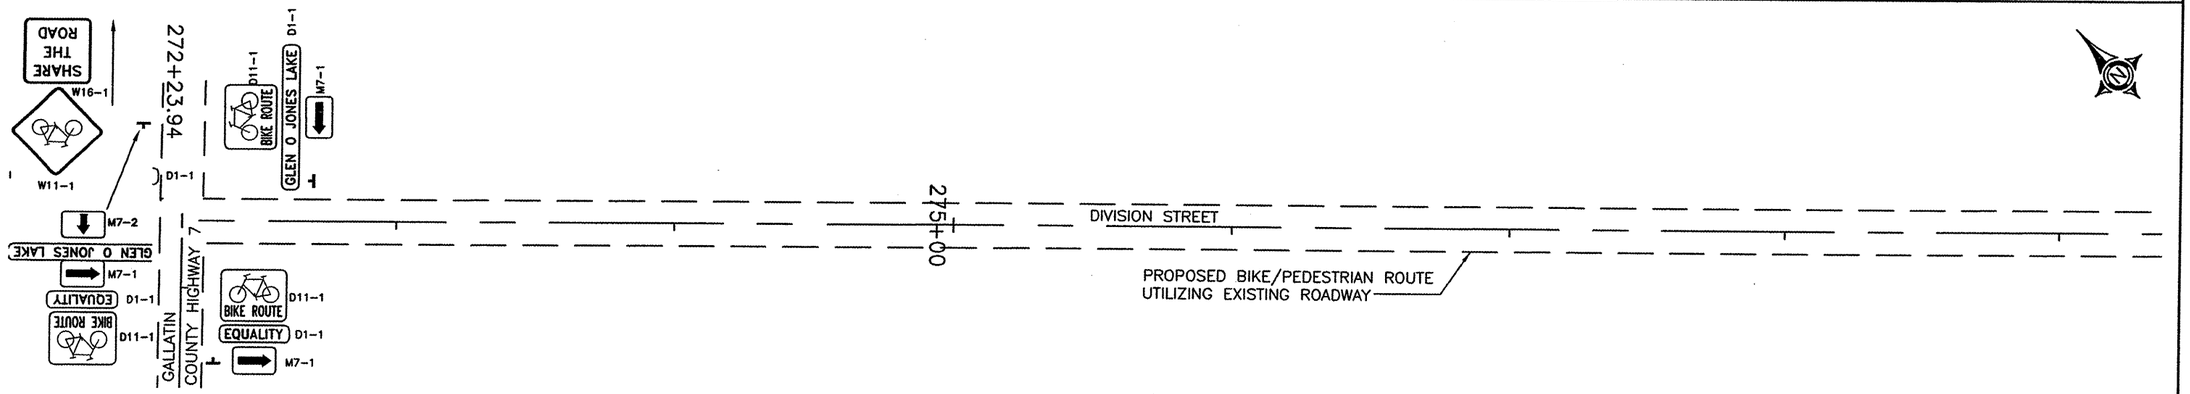

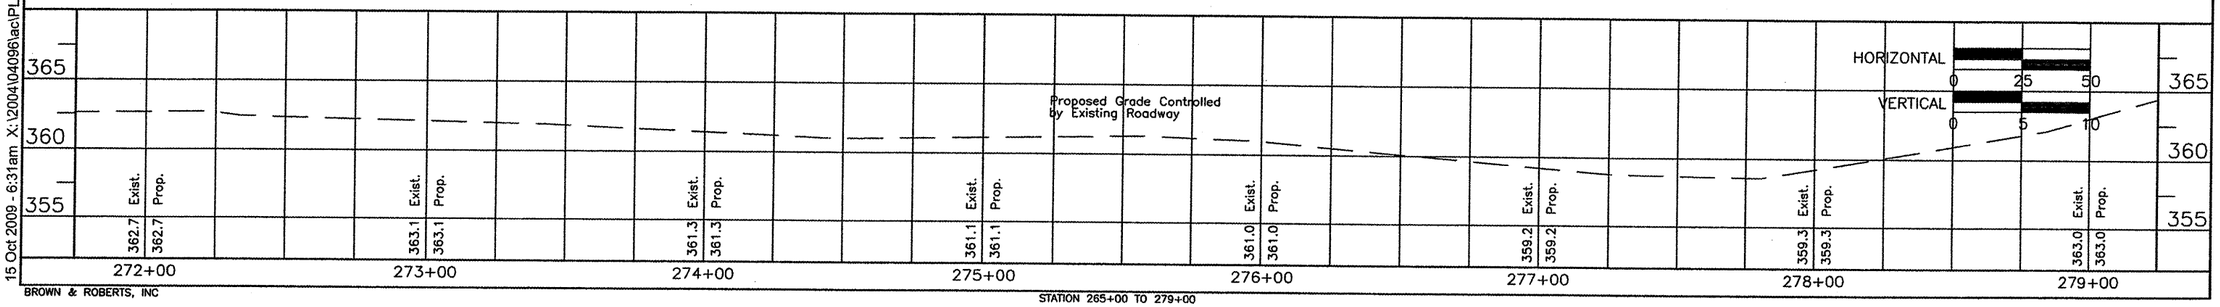

15 Oct 2009 - 6:31am X:\2004\04096\ac\PLANS\9-30 plan & profile revised Hopson Alignment.dwg

BROWN & ROBERTS, INC

STATION 265+00 TO 279+00