CONTRACT NO. 99383

BILL OF MATERIAL FOR PIER #3

Bar	No.	Size	Length	Shape
h	6	#5	11'-8"	——
h1	18	#5	13'-8"	——
u	18	#6	13'-8"	⊏
V	26	#6	3'-9"	——
V7	26	#6	10'-10"	——
V8	4	#6	8'-2"	——
Concrete Structures			22.4 Cu. Yds.	
Reinforcement Bars			1320 Lbs.	

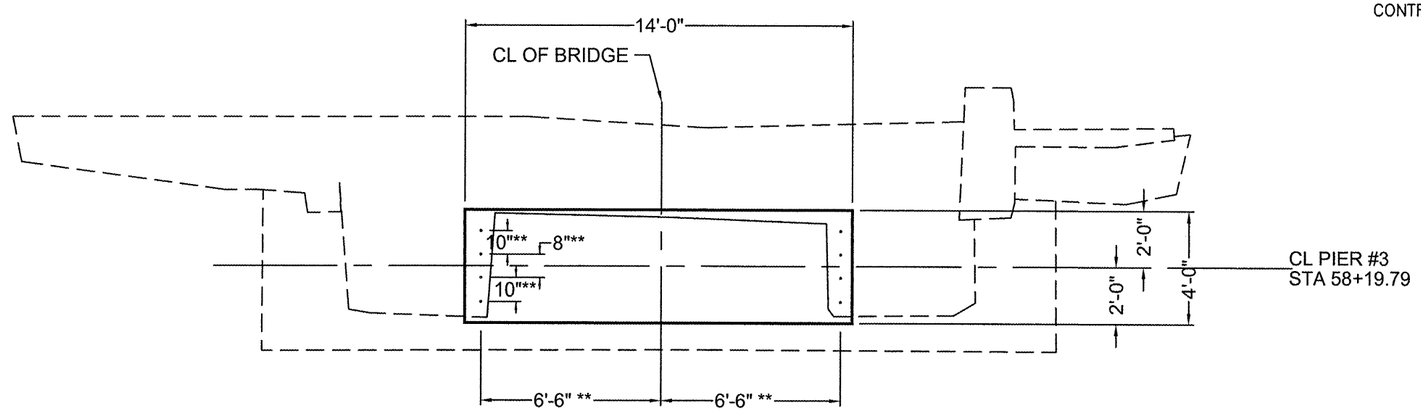

PIER #3 STATION 58+19.79 PLAN

* BARS TO BE DRILLED & EPOXY GROUTED 9" INTO EXISTING CONC.

** TO BE VERIFIED BY BRIDGE SUPPLIER

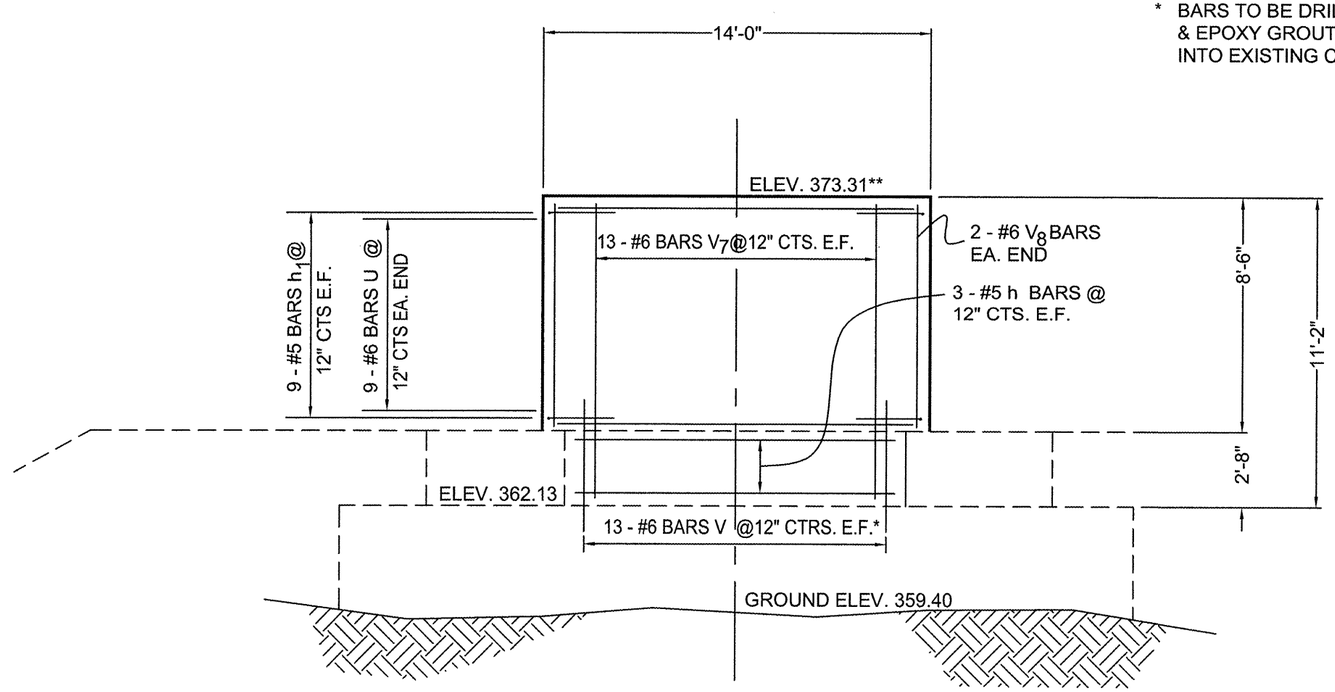

PIER #3 STATION 58+19.79

ELEVATION

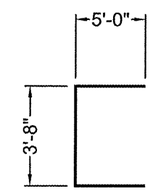

BAR U

NO SCALE

0 2.5 5

BROWN AND ROBERTS, INC.
CONSULTING ENGINEERS & LAND SURVEYORS
1 WEST RIDGE ROAD HARRISBURG, IL. 62946 (618) 252-8111

SECTION 06-00082-00-BT
PIER #3 DETAILS
STATION 58+19.79

Drawn By:	Checked By:
GSS	MWR

Revisions

Item	Date	By

Scale:	Field Bk:
AS SHOWN	
Job Number: 05-138	Date: 12/08

Sheet 106 of 115

12 Nov 2009 - 2:02pm X:\2005\05138\dwg\WARREN\BRIDGE PLANS\BRIDGE DETAILS.dwg Layout Tab "PIER #3 STA 58+19.79"