F.A.P. RTE.	SECTION	COUNTY	TOTAL SHEETS	SHEET NO.
373	0707-608 HB-I-4	COOK	40	17
STA.		TO STA.		
FED. ROAD DIST. NO.	ILLINOIS	FED. AID PROJECT		

CONTRACT NO. 60C94

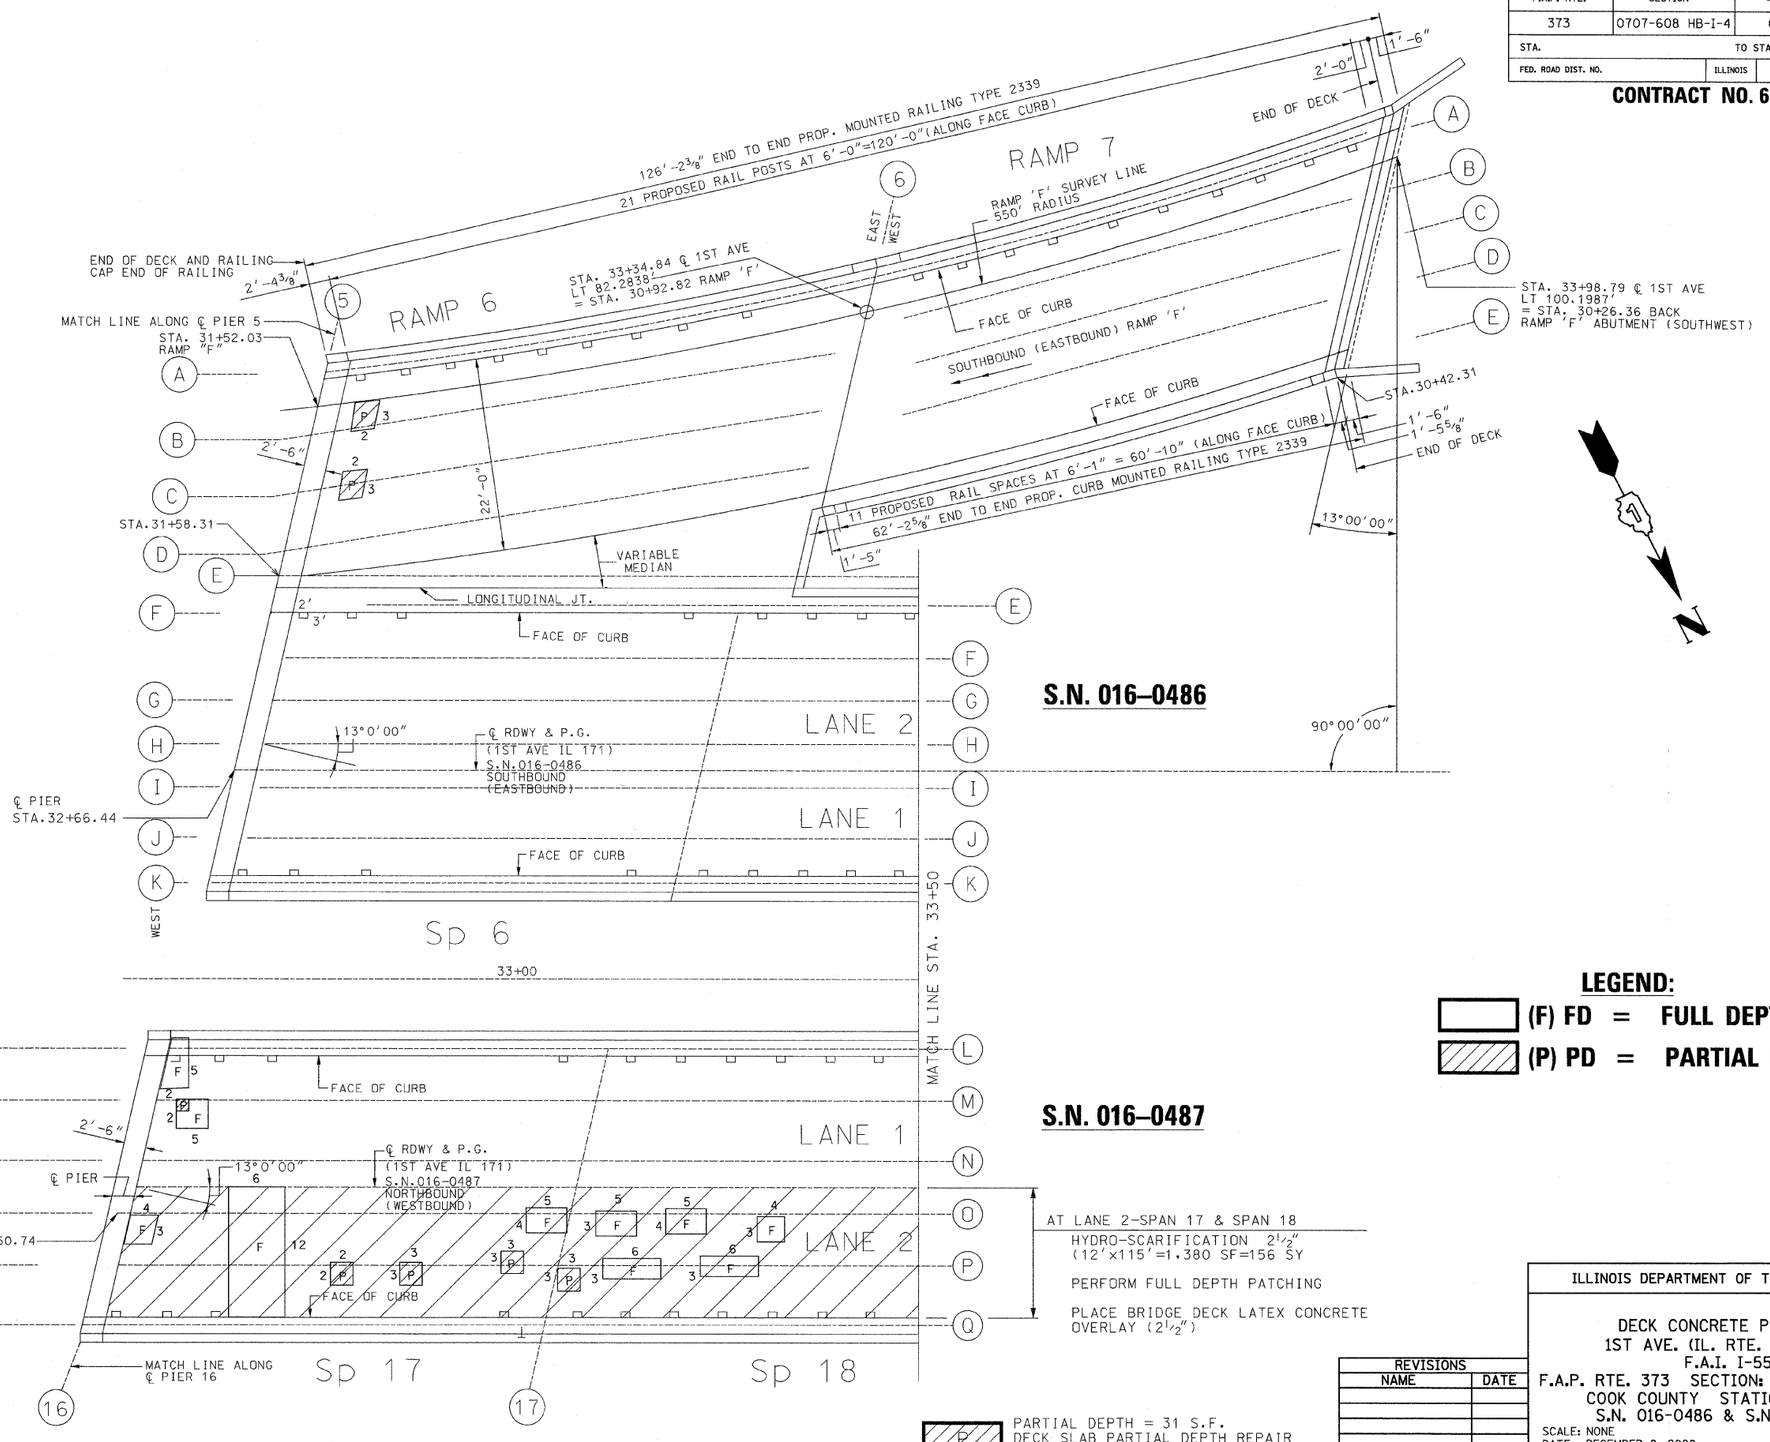

LEGEND:

(F) FD = FULL DEPTH

(P) PD = PARTIAL DEPTH

PARTIAL DEPTH = 31 S.F.
DECK SLAB PARTIAL DEPTH REPAIR PATCHES ARE SHOWN FOR INFORMATION ONLY FOR LANE 2 - SPANS 17 & 18

SUPERSTRUCTURE REPAIR PLAN

REVISIONS	
NAME	DATE

ILLINOIS DEPARTMENT OF TRANSPORTATION

DECK CONCRETE PATCHING
1ST AVE. (IL. RTE. 171) OVER
F.A.I. I-55
F.A.P. RTE. 373 SECTION: 0707-608 HB-I-4
COOK COUNTY STATION 41+24.08
S.N. 016-0486 & S.N. 016-0487

SCALE: NONE
DATE: DECEMBER 8, 2008
DRAWN BY: D.L./F.M.
CHECKED BY: B.N.S./J.C.N.

CHRISTIAN-ROGE & ASSOC., INC.
CHICAGO ILLINOIS