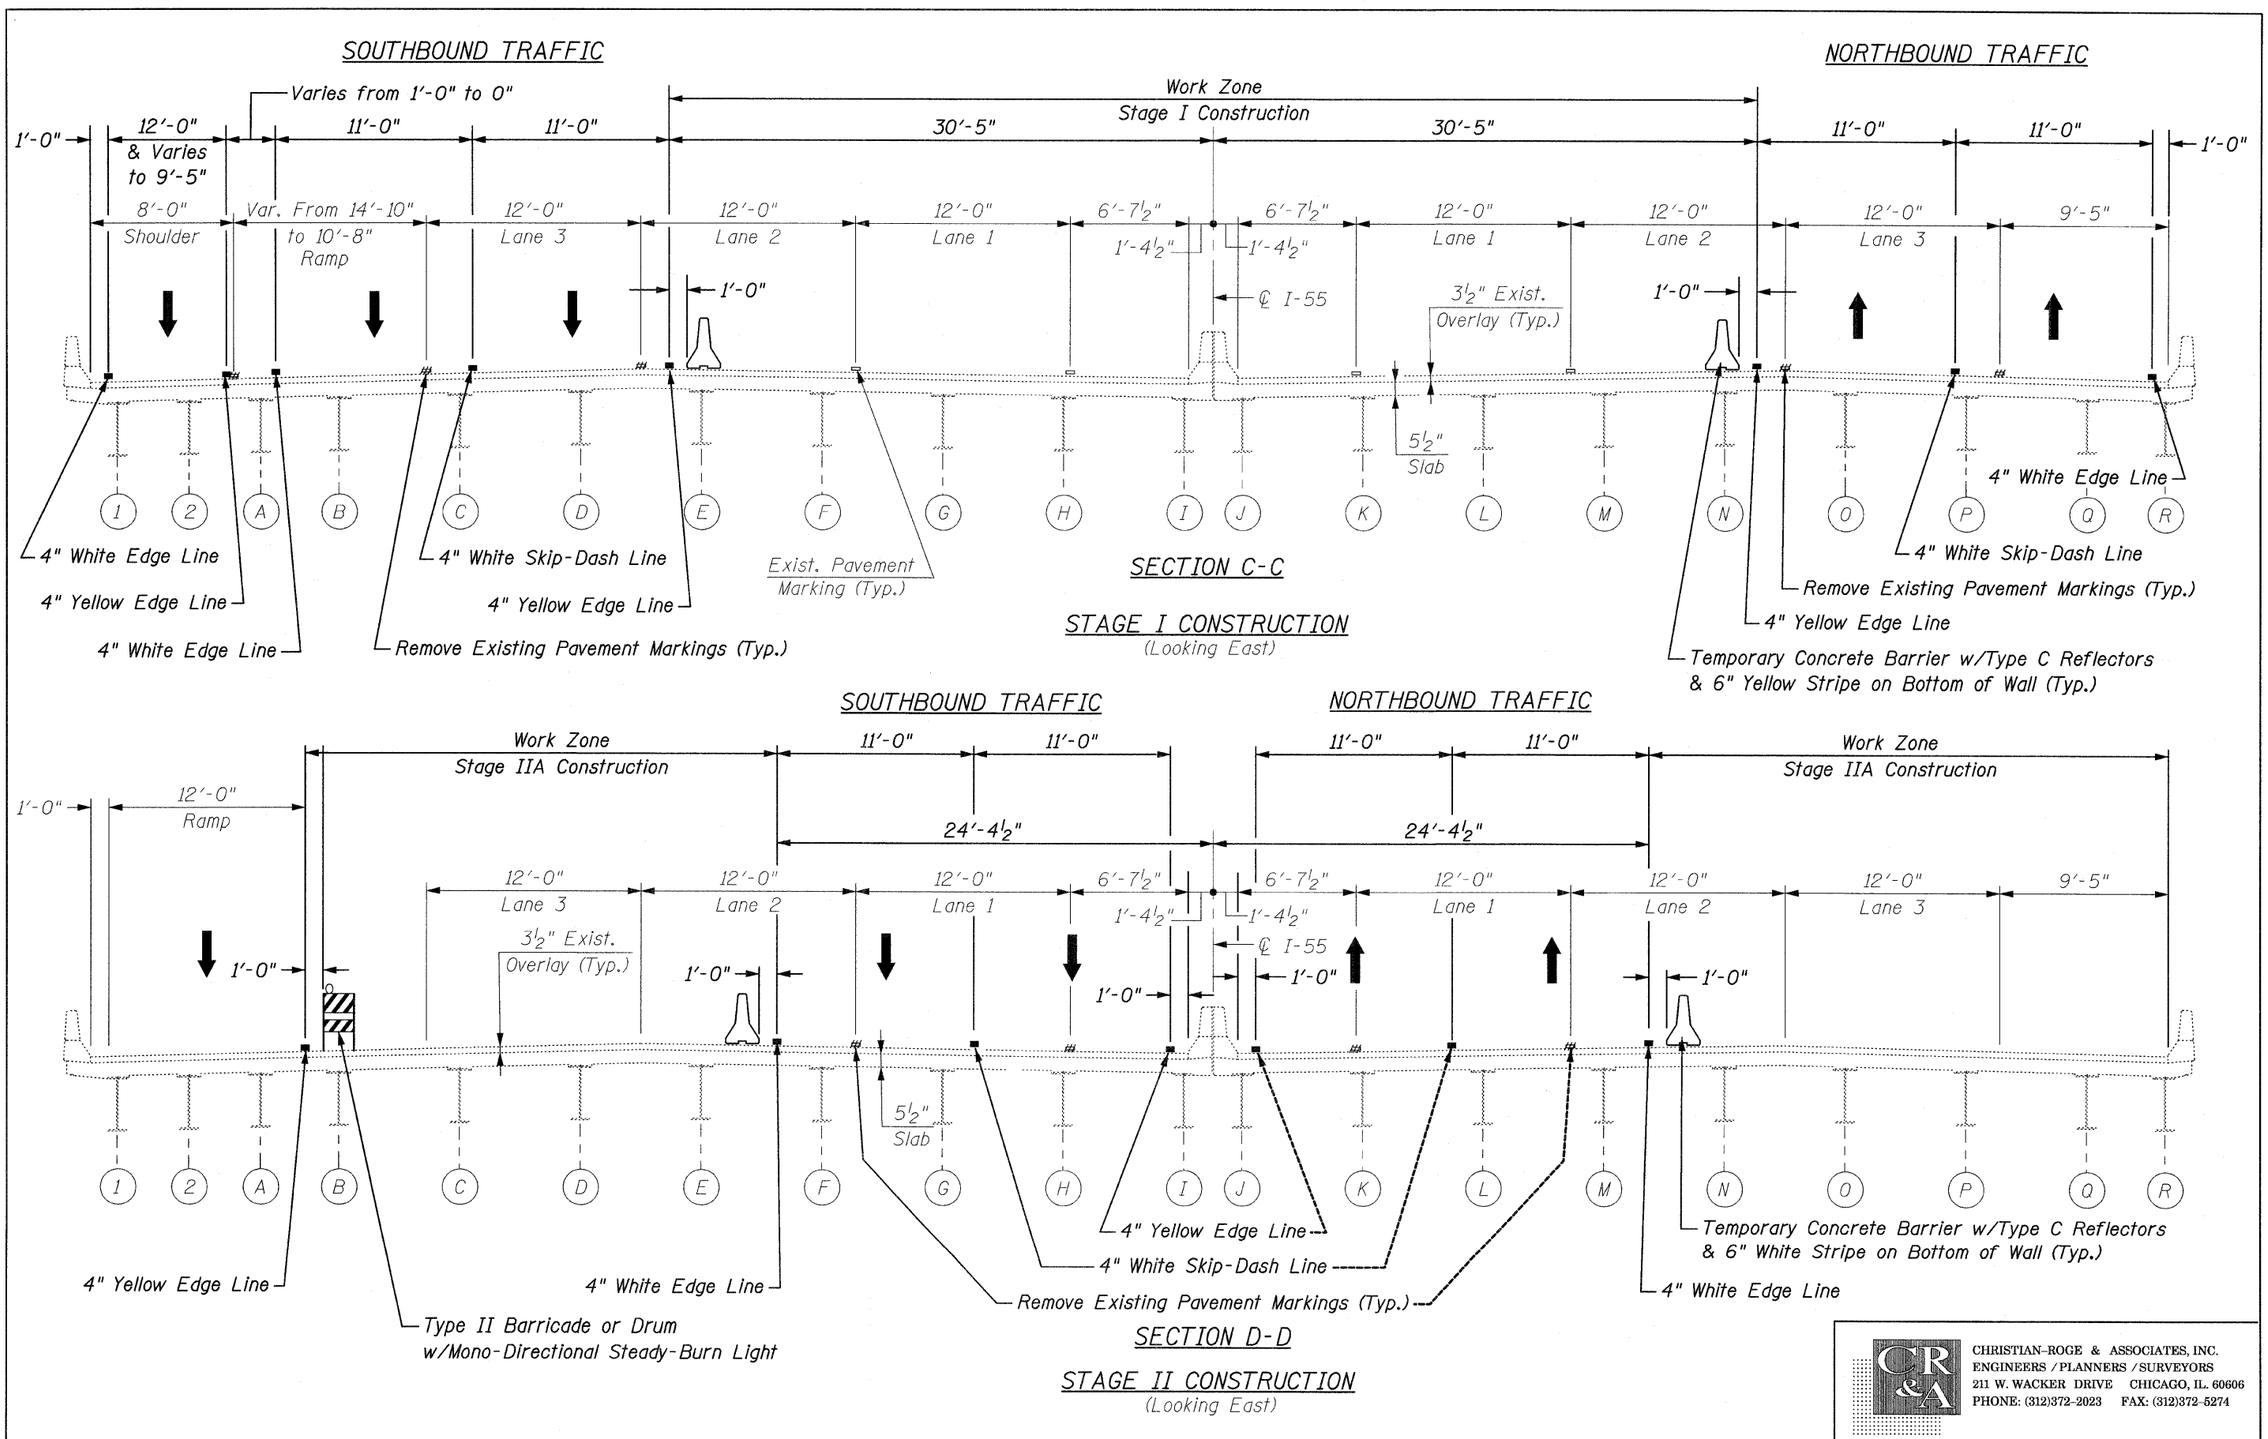

SECTION C-C

STAGE I CONSTRUCTION

(Looking East)

SECTION D-D

STAGE II CONSTRUCTION

(Looking East)

CHRISTIAN-ROGE & ASSOCIATES, INC.
ENGINEERS / PLANNERS / SURVEYORS
211 W. WACKER DRIVE CHICAGO, IL. 60606
PHONE: (312)372-2023 FAX: (312)372-5274

FILE NAME = const_staging.dgn	USER NAME = IDOT	DESIGNED - B.N.S.	REVISED -
		DRAWN - F.M.	REVISED -
	PLOT SCALE = 50.0000 ' / IN.	CHECKED - B.N.S./J.C.N.	REVISED -
	PLOT DATE = 12/31/2008	DATE - DECEMBER, 2008	REVISED -

STATE OF ILLINOIS
DEPARTMENT OF TRANSPORTATION

CONSTRUCTION STAGING
I-55 OVER JOLIET ROAD
S.N. 099-0028

SCALE: | SHEET NO. S4 OF S4 SHEETS | STA. | TO STA.

F.A.P RTE.	SECTION	COUNTY	TOTAL SHEETS	SHEET NO.
55	2008-028 BR	WILL	29	25
		CONTRACT NO. 60E59		
FED. ROAD DIST. NO. 1	ILLINOIS	FED. AID PROJECT		