THE DIAGONAL LINES SHALL BE SPACED AT 40' (12 m) C-C ACROSS ALL STRUCTURES WHICH ARE 500' (150 m) OR LESS IN LENGTH

THE DIAGONAL LINES ARE NOT REQUIRED ON SHOULDERS WHICH ARE 6' (1.8 m) OR LESS IN WIDTH

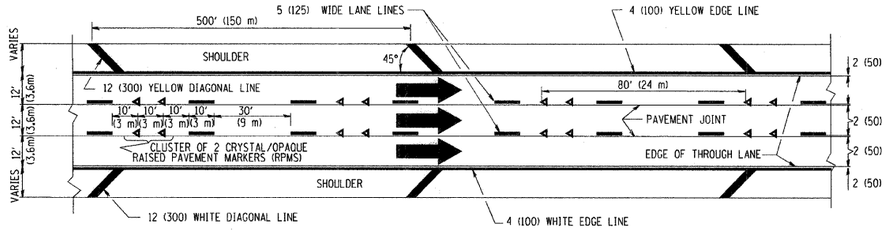


NOTES:

1. THERMO PLASTIC PAVEMENT MARKING LINE SHALL BE USED FOR THE EDGE LINES, GORE LINES, AND DIAGONAL LINES ON BITUMINOUS PAVEMENT ONLY.
2. PREFORMED PLASTIC TYPE B PAVEMENT MARKING LINE SHALL BE USED FOR ALL LANE LINES ON BITUMINOUS PAVEMENT
3. POLYUREA PAVEMENT MARKING SHALL BE USED FOR ALL MARKINGS ON PCC

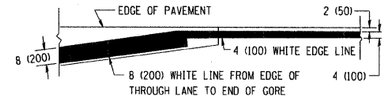


DETAIL "A"

## TYPICAL EDGE LINES & LANE LINES

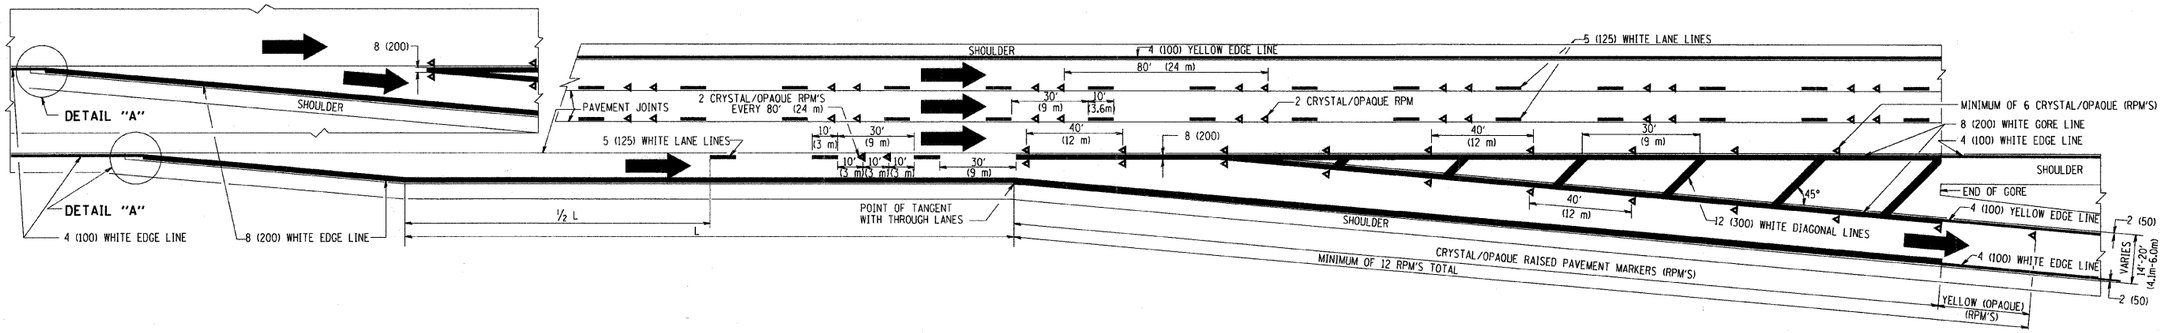


## TYPICAL EXIT RAMP PAVEMENT MARKINGS

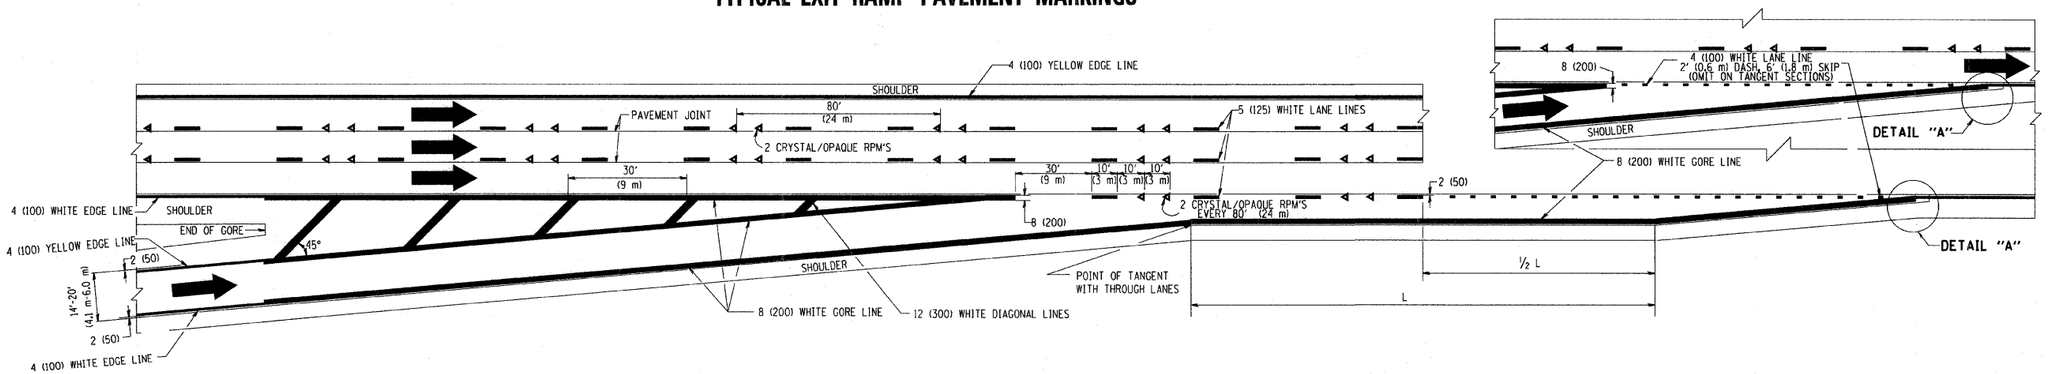


## TYPICAL ENTRANCE RAMP PAVEMENT MARKINGS

| | | | | | |
|---|---|---|---|---|---|
| FILE NAME = W:\diststd\22x34\tc12.dgn | USER NAME = gaglianobt | DESIGNED - D.W.S. | REVISED - A.H. 03-96 | **STATE OF ILLINOIS DEPARTMENT OF TRANSPORTATION** | **MULTI-LANE FREEWAY PAVEMENT MARKING DETAILS** |
| | | DRAWN - | REVISED - D.W.S. 07-96 | | |
| | PLOT SCALE = 50.000 ' / IN. | CHECKED - | REVISED - J.A.F. 02-06 | | |
| | PLOT DATE = 1/4/2008 | DATE - 01-90 | REVISED - S.P.B. 01-07 | | SCALE: NONE SHEET NO. 1 OF 2 SHEETS STA. TO STA. |

| F.A.I. RTE. | SECTION | COUNTY | TOTAL SHEETS | SHEET NO. |
|---|---|---|---|---|
| 55 | 2008-028 BR | WILL | 29 | 27 |
| | TC-12 | CONTRACT NO. 60E59 | | |
| FED. ROAD DIST. NO. 1 | ILLINOIS | FED. AID PROJECT | | |