PLAN
SURVEYED
PLOTTED
NOTE BOOK
NO.
ALIGNMENT CHECKED
BY PLAN OFFICE
CADD FILE NAME
BY
DATE

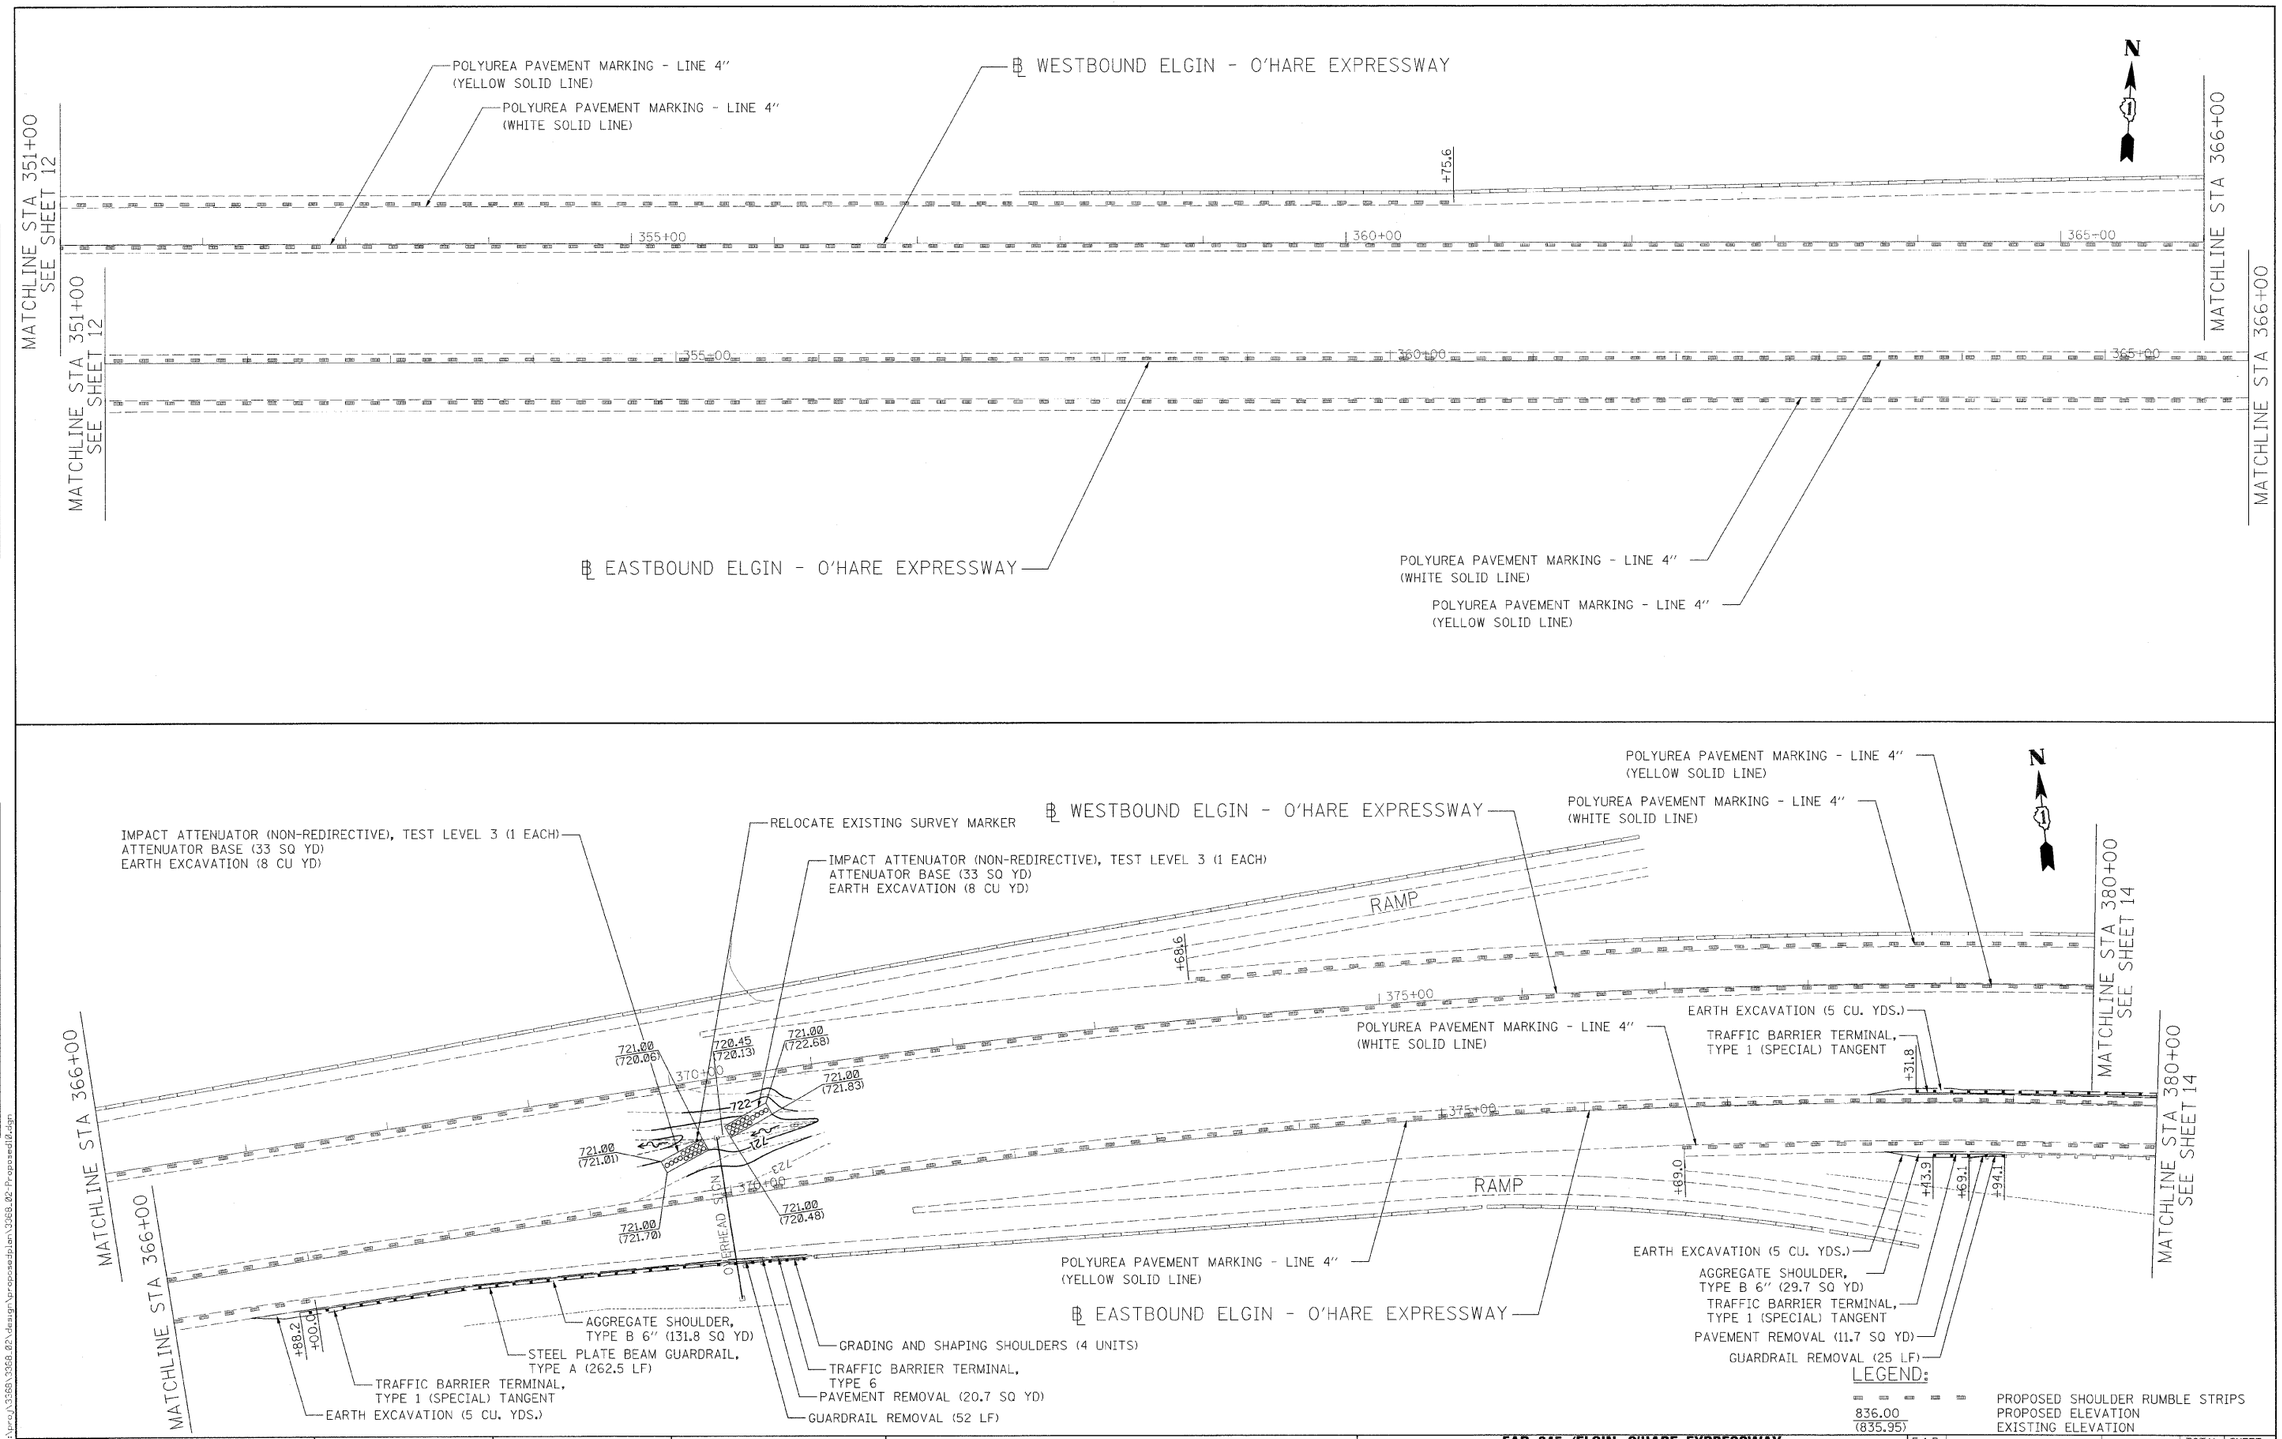

PROFILE
SURVEYED
PLOTTED
NOTE BOOK
NO.
GRADES CHECKED
STA. NOTED
STRUCTURE NOTATNS CHKD
BY
DATE

FILE NAME = c:\projdy\3368\3368.02\design\proposedplan\3368_02-ProposedPlA.dgn

Ciorba Group, Inc. CONSULTING ENGINEERS 5507 North Cumberland Avenue, Suite 402 Chicago, Illinois 60656 Tel. 773.775.4009 Fax 773.775.4014	USER NAME = mready	DESIGNED - NT	REVISED -	
		DRAWN - NT	REVISED -	
	PLOT SCALE = 50.0000 ' / IN.	CHECKED - WBL	REVISED -	
	PLOT DATE = 12/23/2008	DATE - 12/23/2008	REVISED -	

STATE OF ILLINOIS
DEPARTMENT OF TRANSPORTATION

FAP 345 /ELGIN O'HARE EXPRESSWAY
US 20 (LAKE ST.) TO I-290
ROADWAY PLAN

SCALE: | SHEET NO. OF SHEETS | STA. | TO STA.

F.A.P. RTE.	SECTION	COUNTY	TOTAL SHEETS	SHEET NO.
345	2008-076 I	COOK/DUPAGE	19	13
		CONTRACT NO. 60F77		
FED. ROAD DIST. NO. -	ILLINOIS	FED. AID PROJECT		