CONTRACT NO. 62514

F.A.P. RTE.	SECTION	COUNTY	TOTAL SHEETS	SHEET NO.
333	2002-101N	LAKE	75	25
STA.	TO STA.			
FED. ROAD DIST. NO.	ILLINOIS	FED. AID PROJECT		

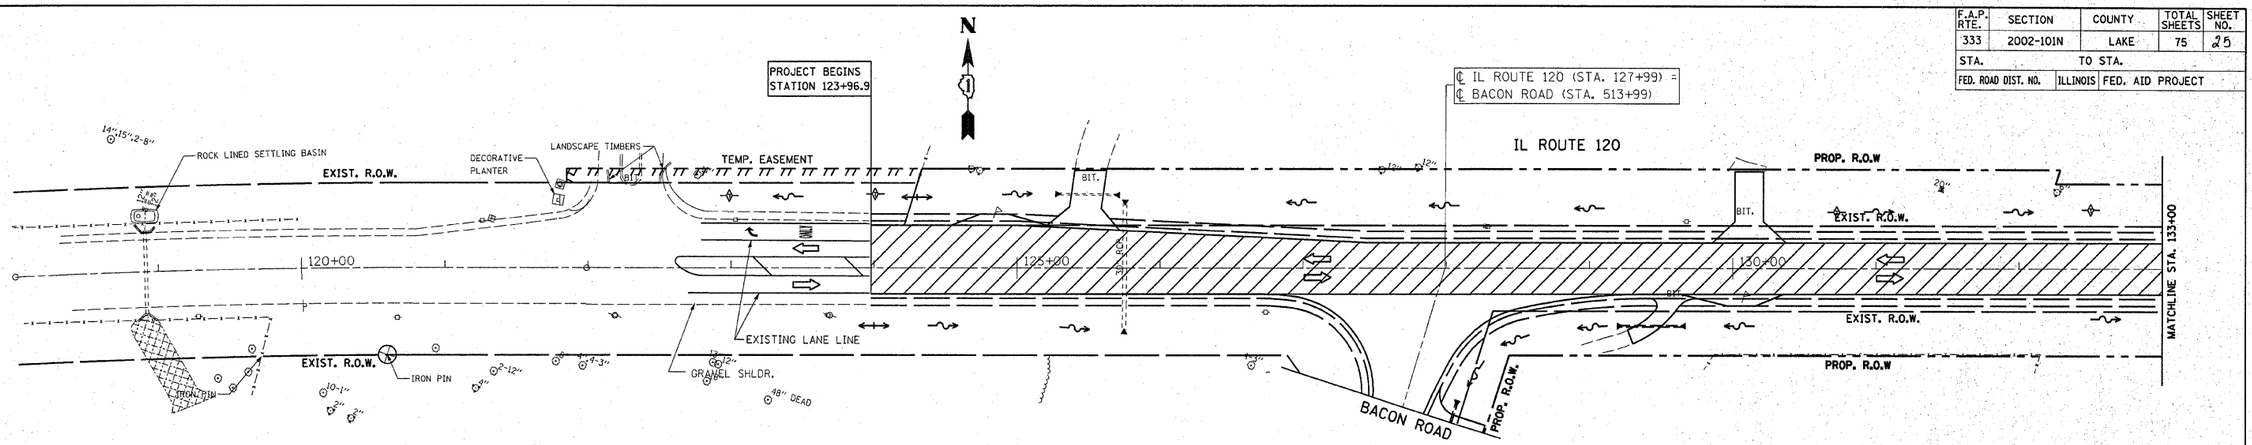

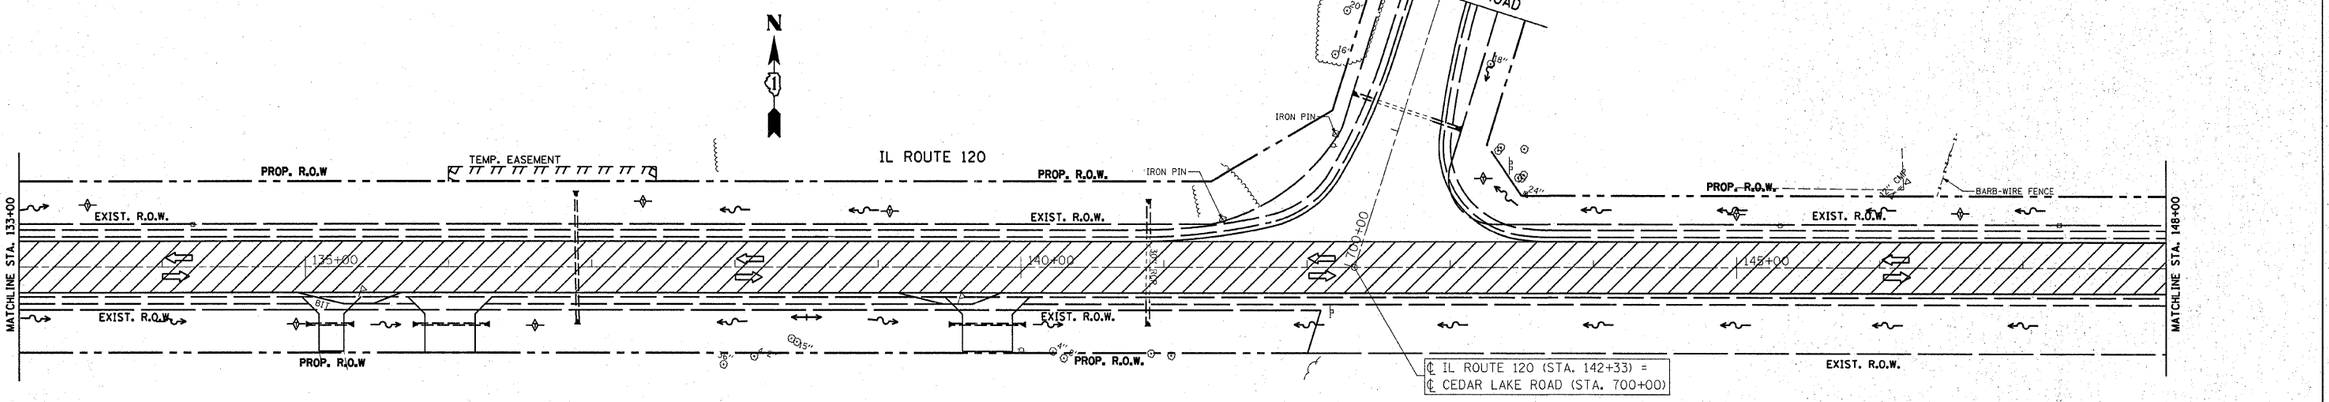

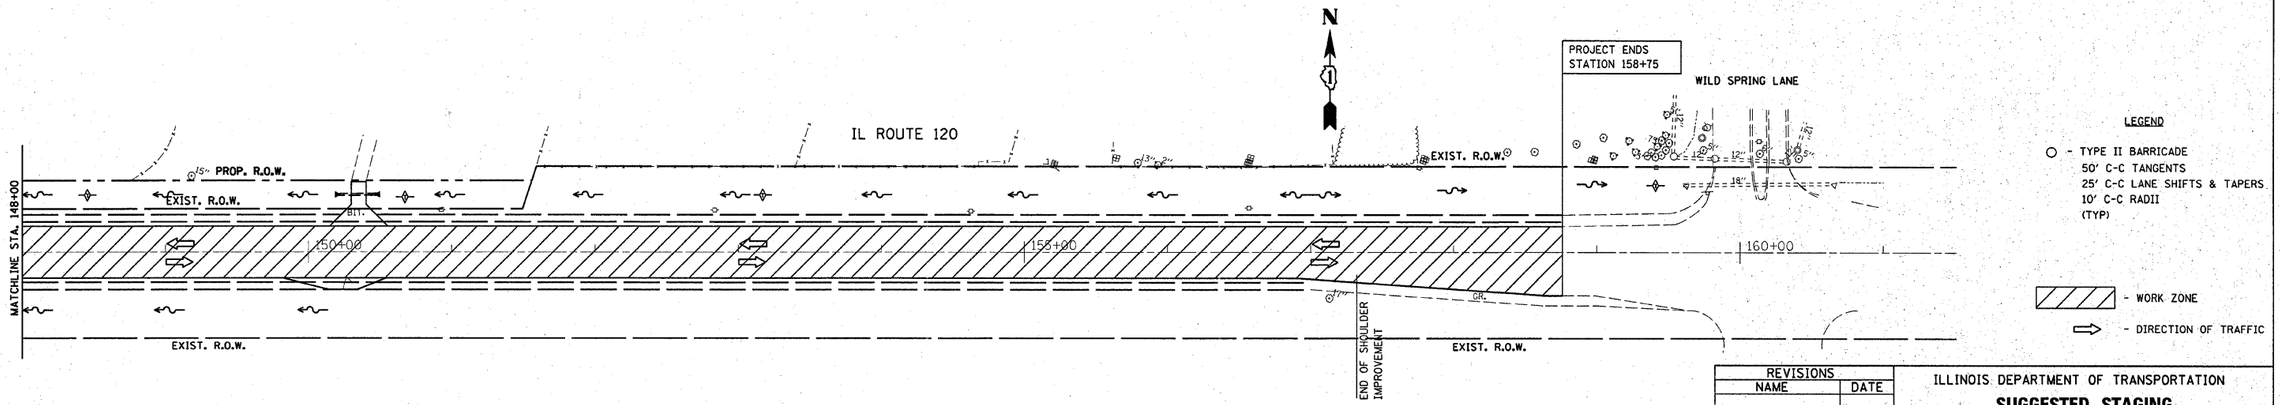

LEGEND

○ - TYPE II BARRICADE
50' C-C TANGENTS
25' C-C LANE SHIFTS & TAPERS
10' C-C RADII
(TYP)

▨ - WORK ZONE

⇨ - DIRECTION OF TRAFFIC

REVISIONS	
NAME	DATE

ILLINOIS DEPARTMENT OF TRANSPORTATION

SUGGESTED STAGING AND TRAFFIC CONTROL

(MAINLINE-IL 120)

STAGE III

SCALE: VERT.
HORIZ.

DATE

DRAWN BY

CHECKED BY