*REF-Edr03
*REF-Pdr03

CONTRACT NO. 62514

F.A.P. RTE.	SECTION	COUNTY	TOTAL SHEETS	SHEET NO.
333	2002-101N	LAKE	75	33
STA.	TO STA.			
FED. ROAD DIST. NO.	ILLINOIS	FED. AID PROJECT		

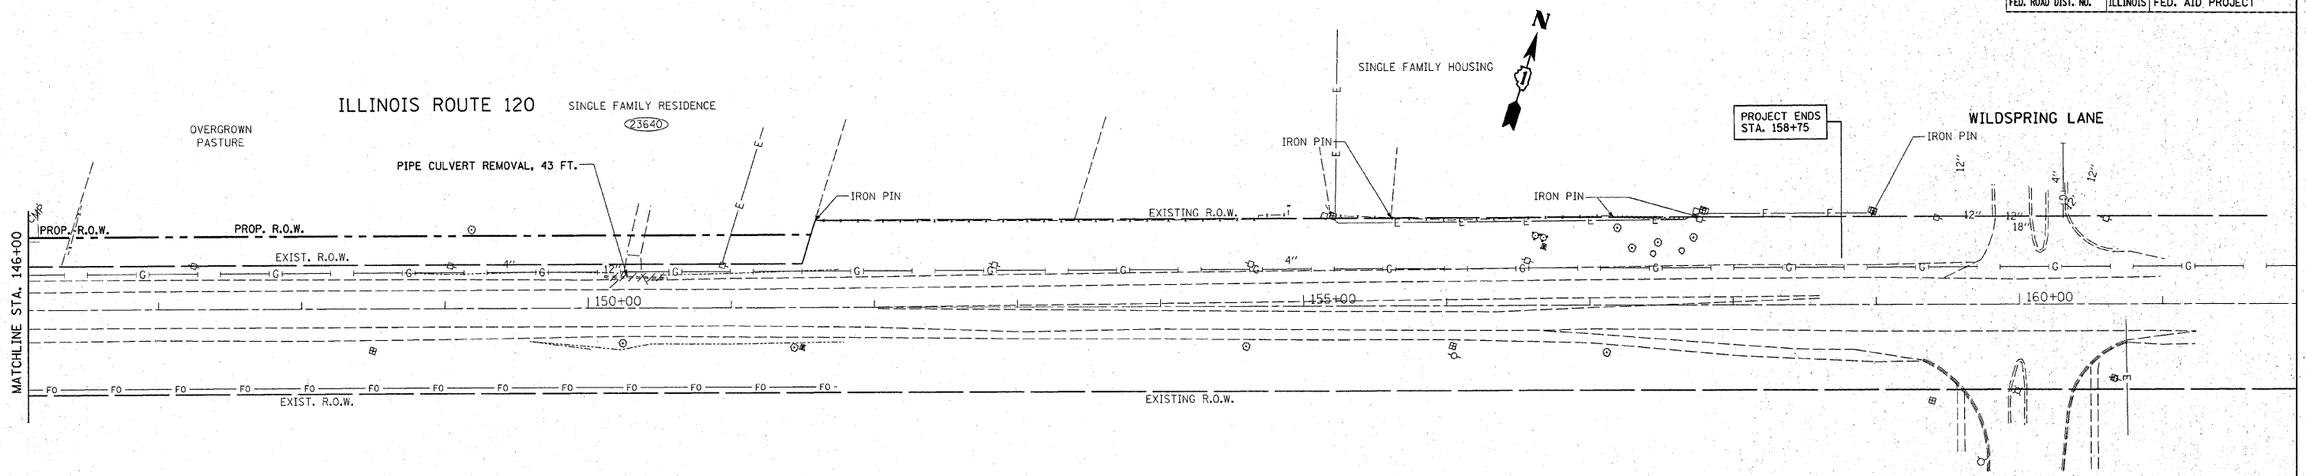

EXISTING

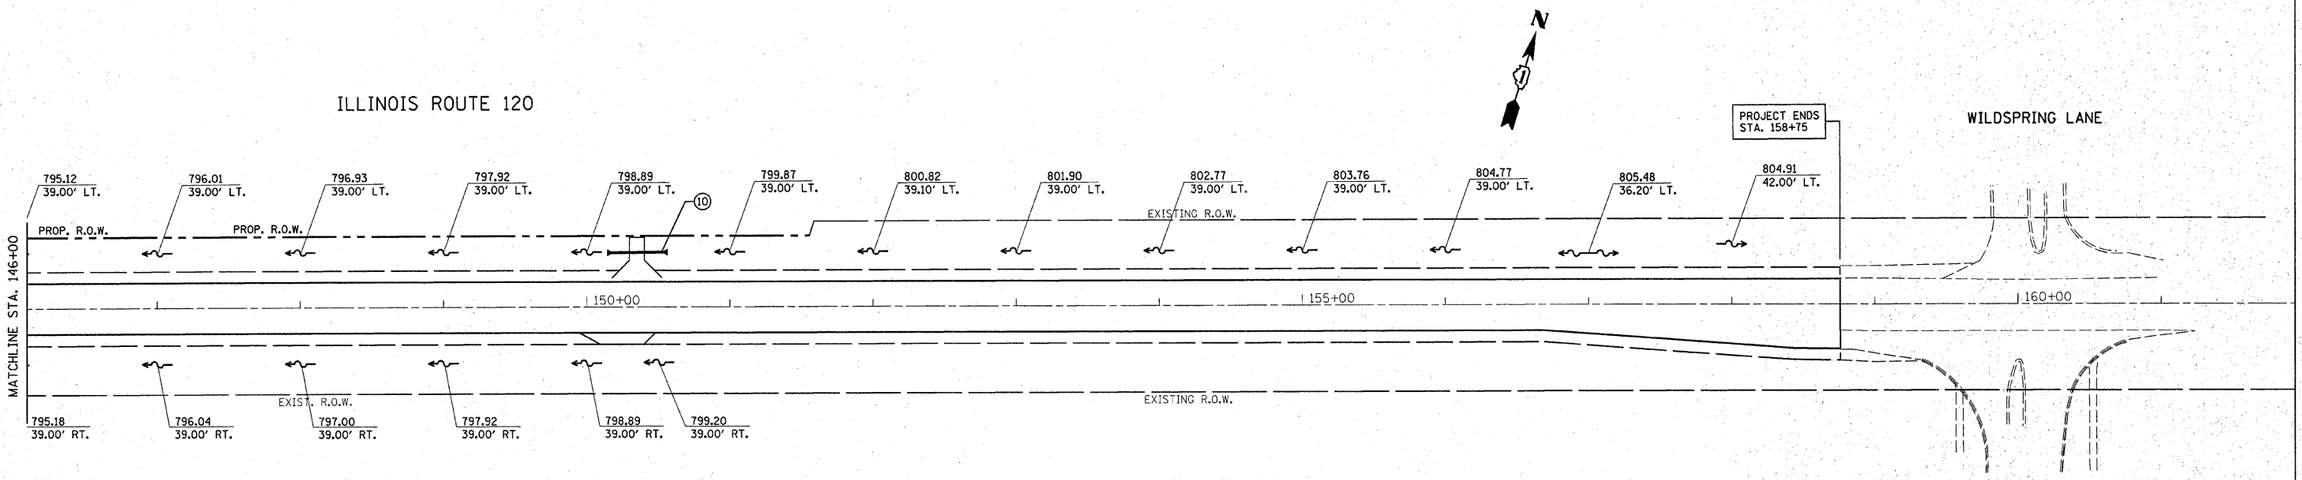

PROPOSED

REVISIONS NAME	DATE

ILLINOIS DEPARTMENT OF TRANSPORTATION

IL. RTE 120
@ CEDAR LAKE RD.
EXISTING & PROPOSED
DRAINAGE PLAN

SCALE: VERT. 1"=50'
HORIZ.
DATE 1/23/2009

DRAWN BY
CHECKED BY

PLOT DATE = 1/23/2009
FILE NAME = c:\pw_work\PWIDOT\MIDJA\d0693962\P1... 99-dtl-drain-bb.dgn
PLOT SCALE = 49.9999 ' / IN.
USER NAME = midja