PLOT DATE = 12/22/2008
FILE NAME = c:\pw_work\PWIDOT\MIDYJA\dms93964\xs_120.dgn
PLOT SCALE = 10.0000 ' / IN.
USER NAME = midyja

ORIGINAL SURVEY		BY	DATE
NO.	SURVEYED		
	PLOTTED		
	AREA		
	AREAS CHECKED		

FINAL SURVEY		BY	DATE
NOTE BOOK	SURVEYED		
	PLOTTED		
	TEMPLATE		
NO.	AREAS		
	AREAS CHECKED		

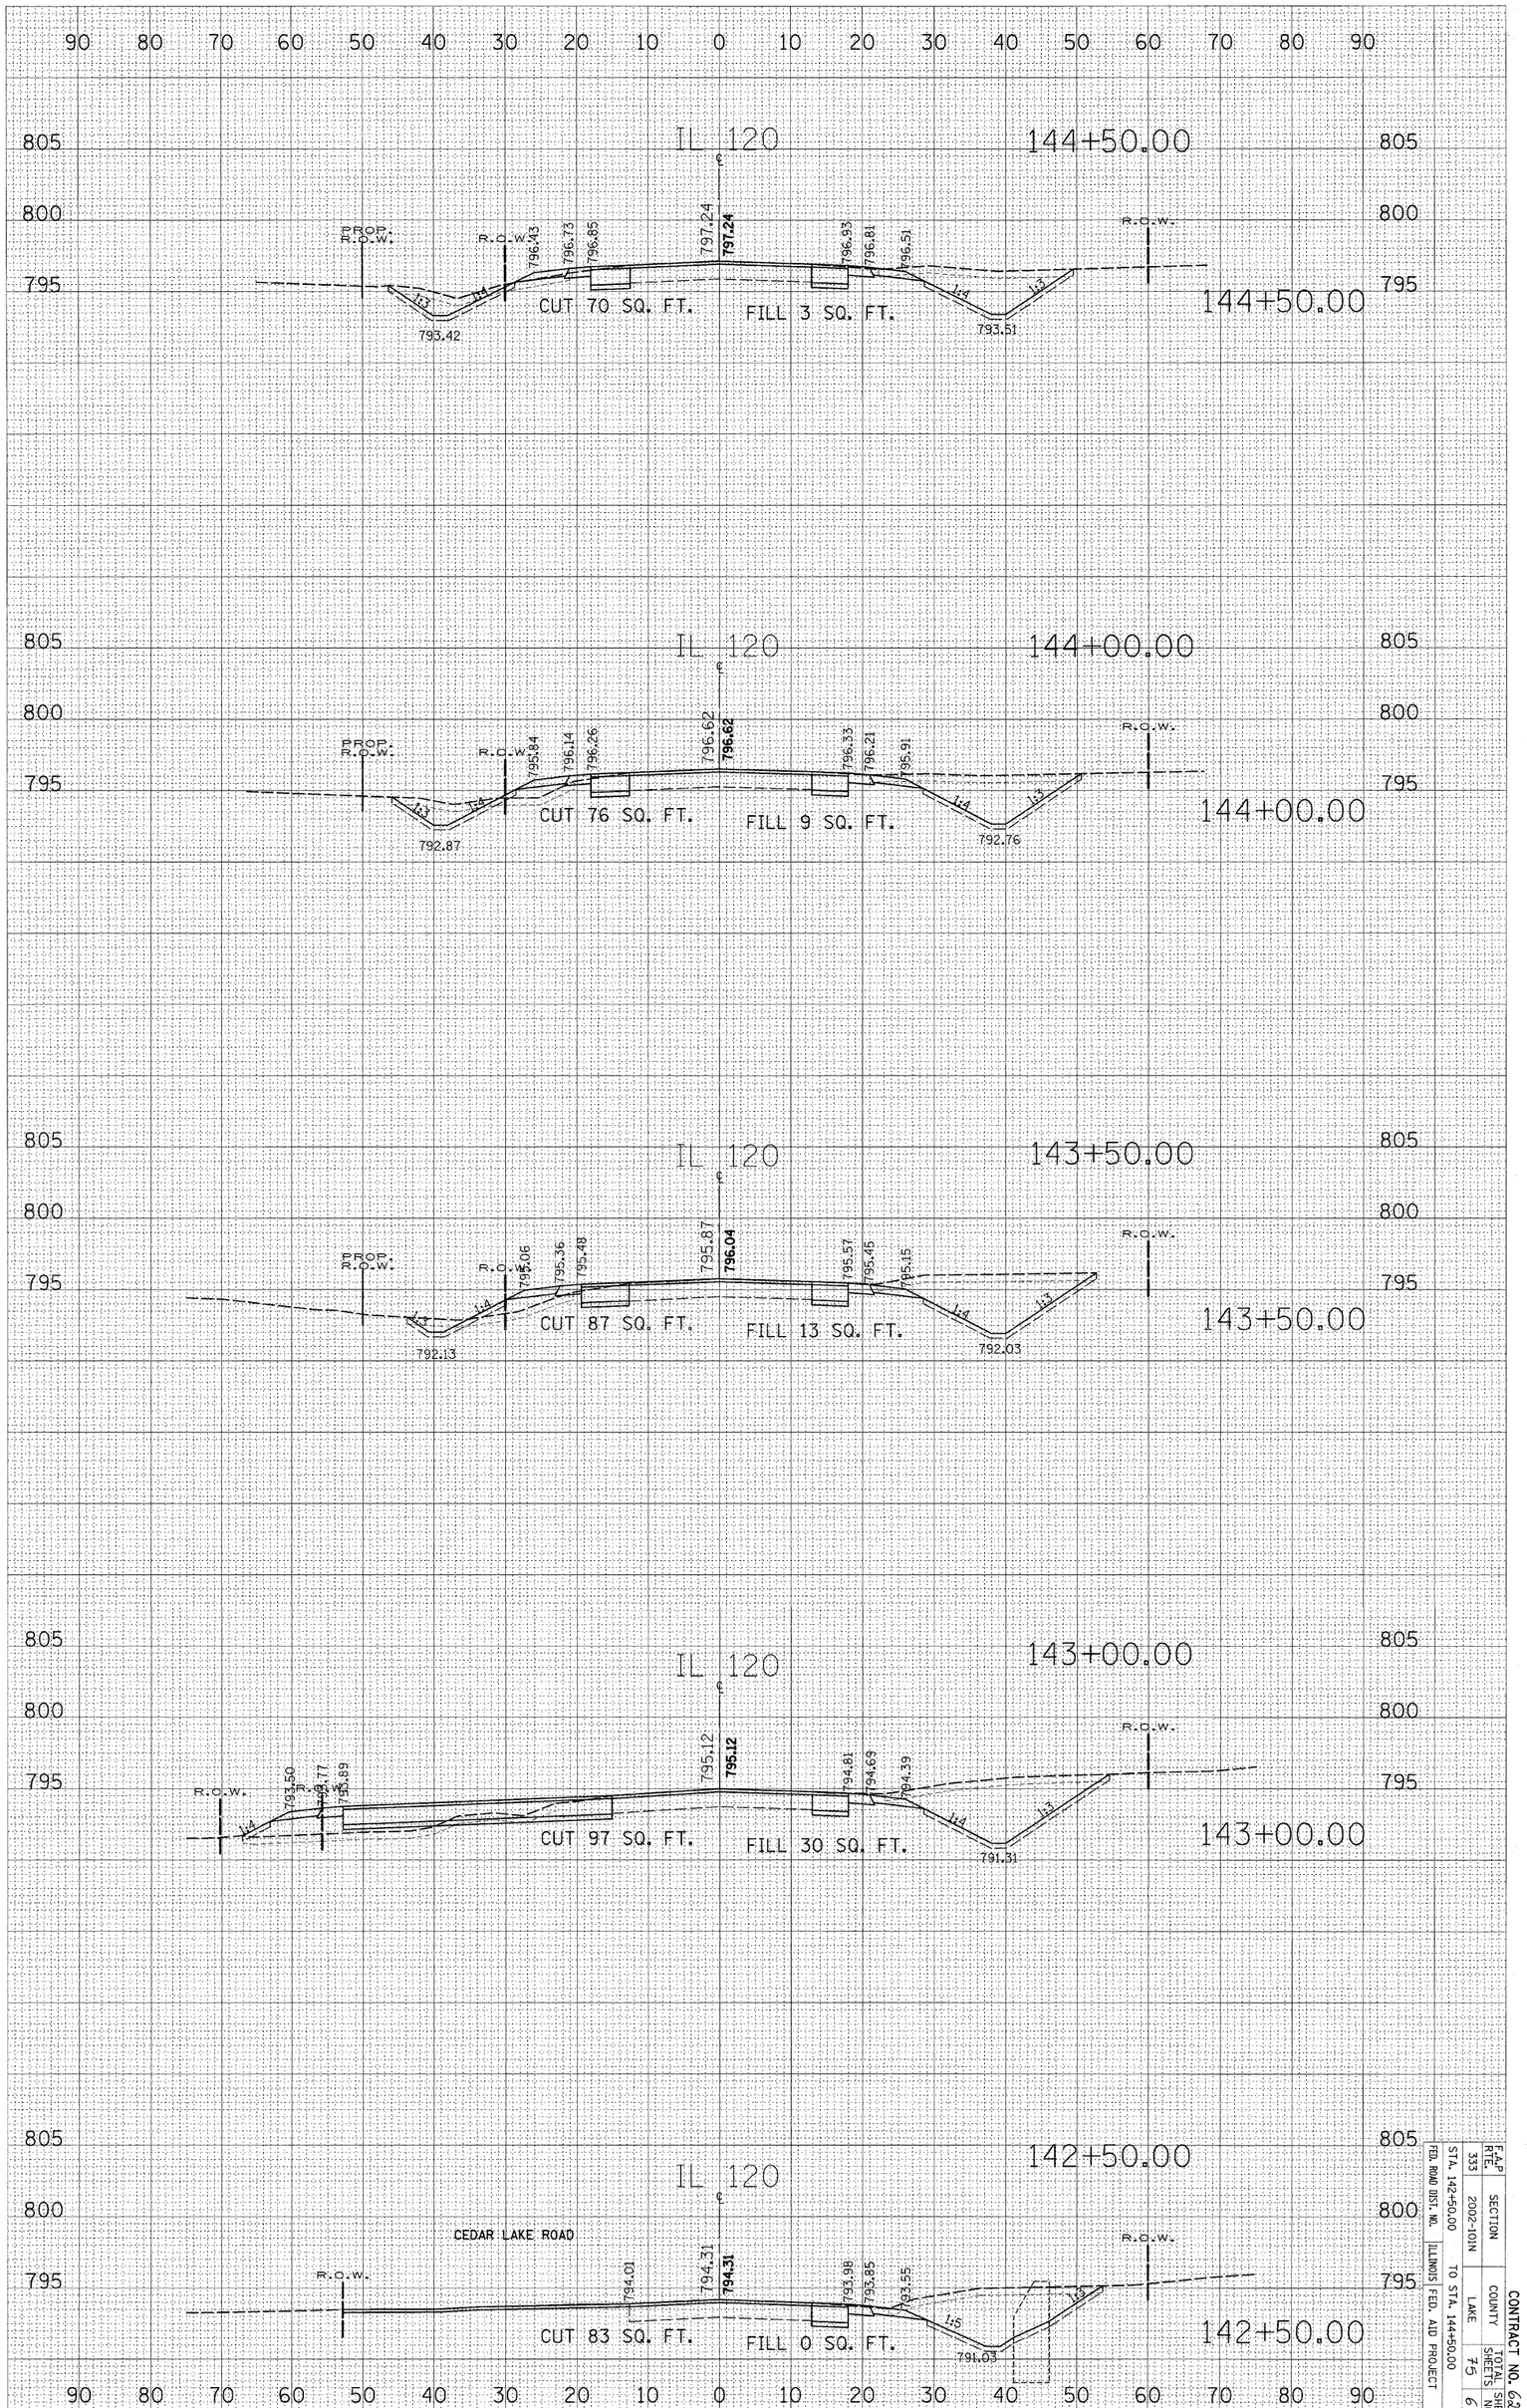

CONTRACT NO. 62514

FAP RTE.	SECTION	COUNTY	TOTAL SHEETS	SHEET NO.
333	2002-101N	LAKE	75	67

FED. ROAD DIST. NO. | ILLINOIS | FED. AID PROJECT

STA. 142+50.00 TO STA. 144+50.00