PLOT DATE = 12/22/2008
FILE NAME = c:\pw_work\pwidot\mudyja\dms93964\xs_cedarlake_rph.dgn
PLOT SCALE = 10.0000 ' / IN.
USER NAME = mudyja

ORIGINAL SURVEY		BY	DATE
NO.	SURVEYED		
	PLOTTED		
	AREA		
	AREAS CHECKED		

FINAL SURVEY		BY	DATE
NOTE BOOK	SURVEYED		
	PLOTTED		
NO.	TEMPLATE		
	AREAS		
	AREAS CHECKED		

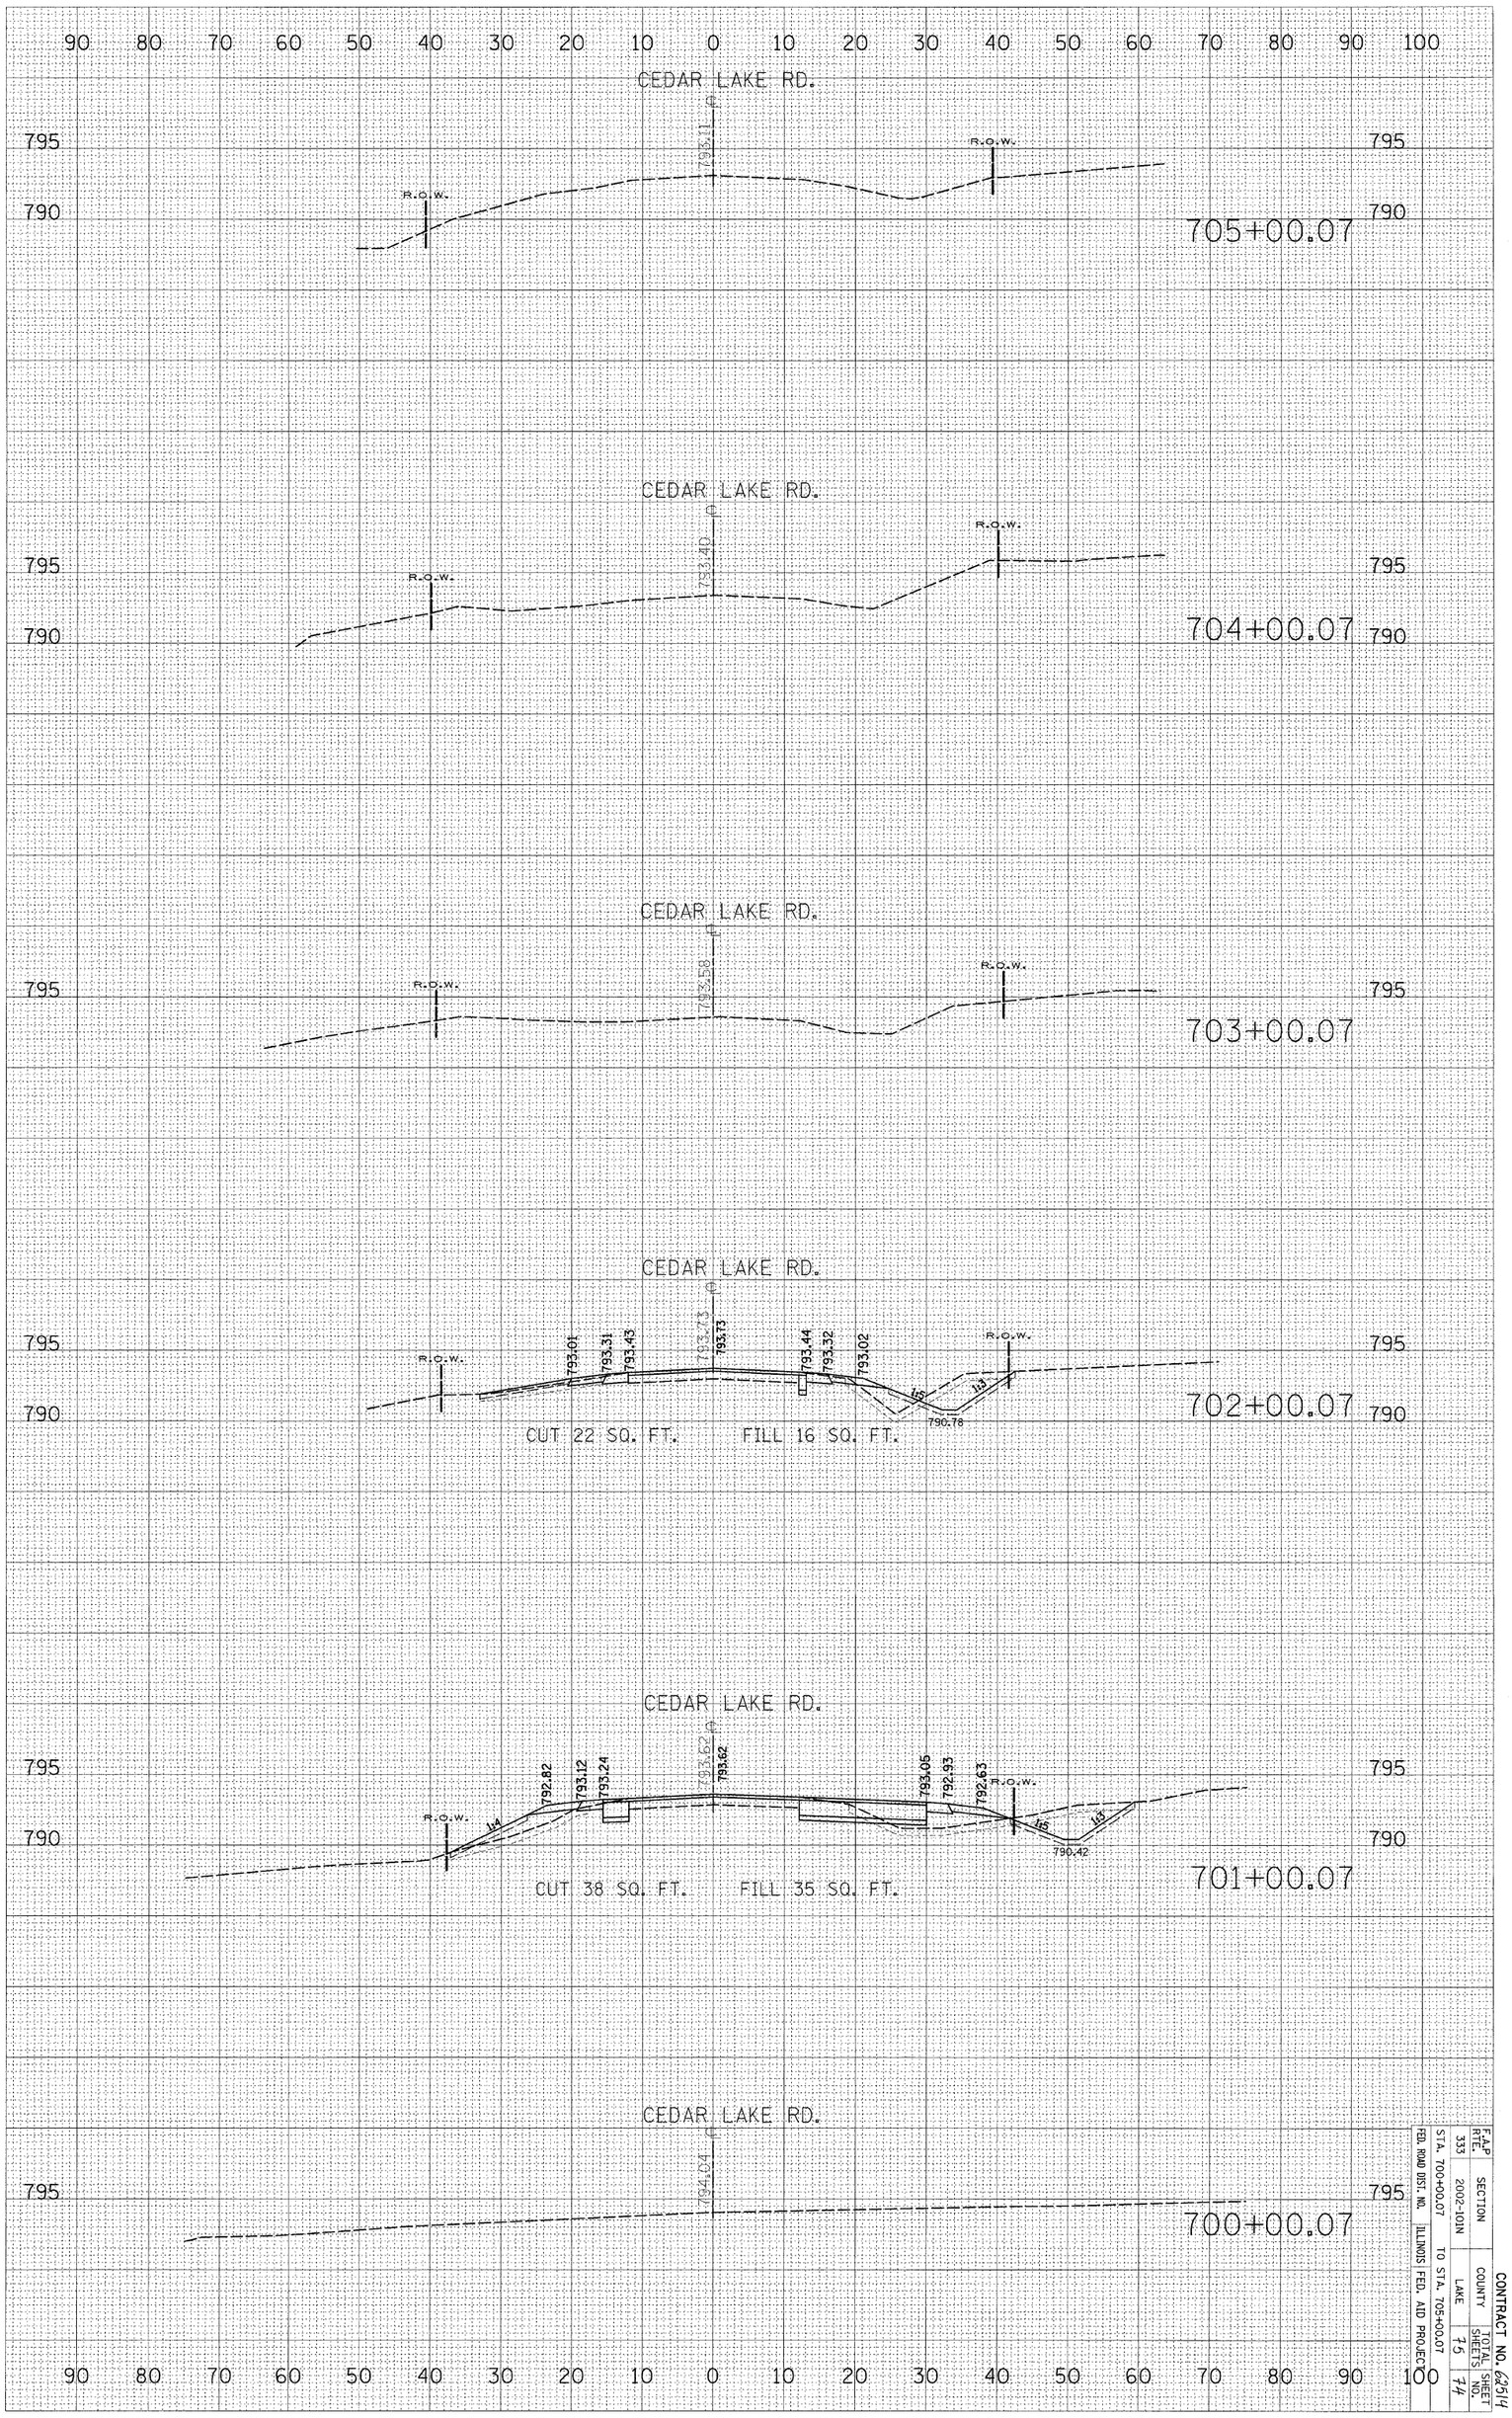

F.A.P. RTE.	SECTION	COUNTY	TOTAL SHEETS	SHEET NO.
333	2002-10IN	LAKE	75	74

FED. ROAD DIST. NO. ILLINOIS FED. AID PROJECT

STA. 700+00.07 TO STA. 705+00.07

CONTRACT NO. 62514