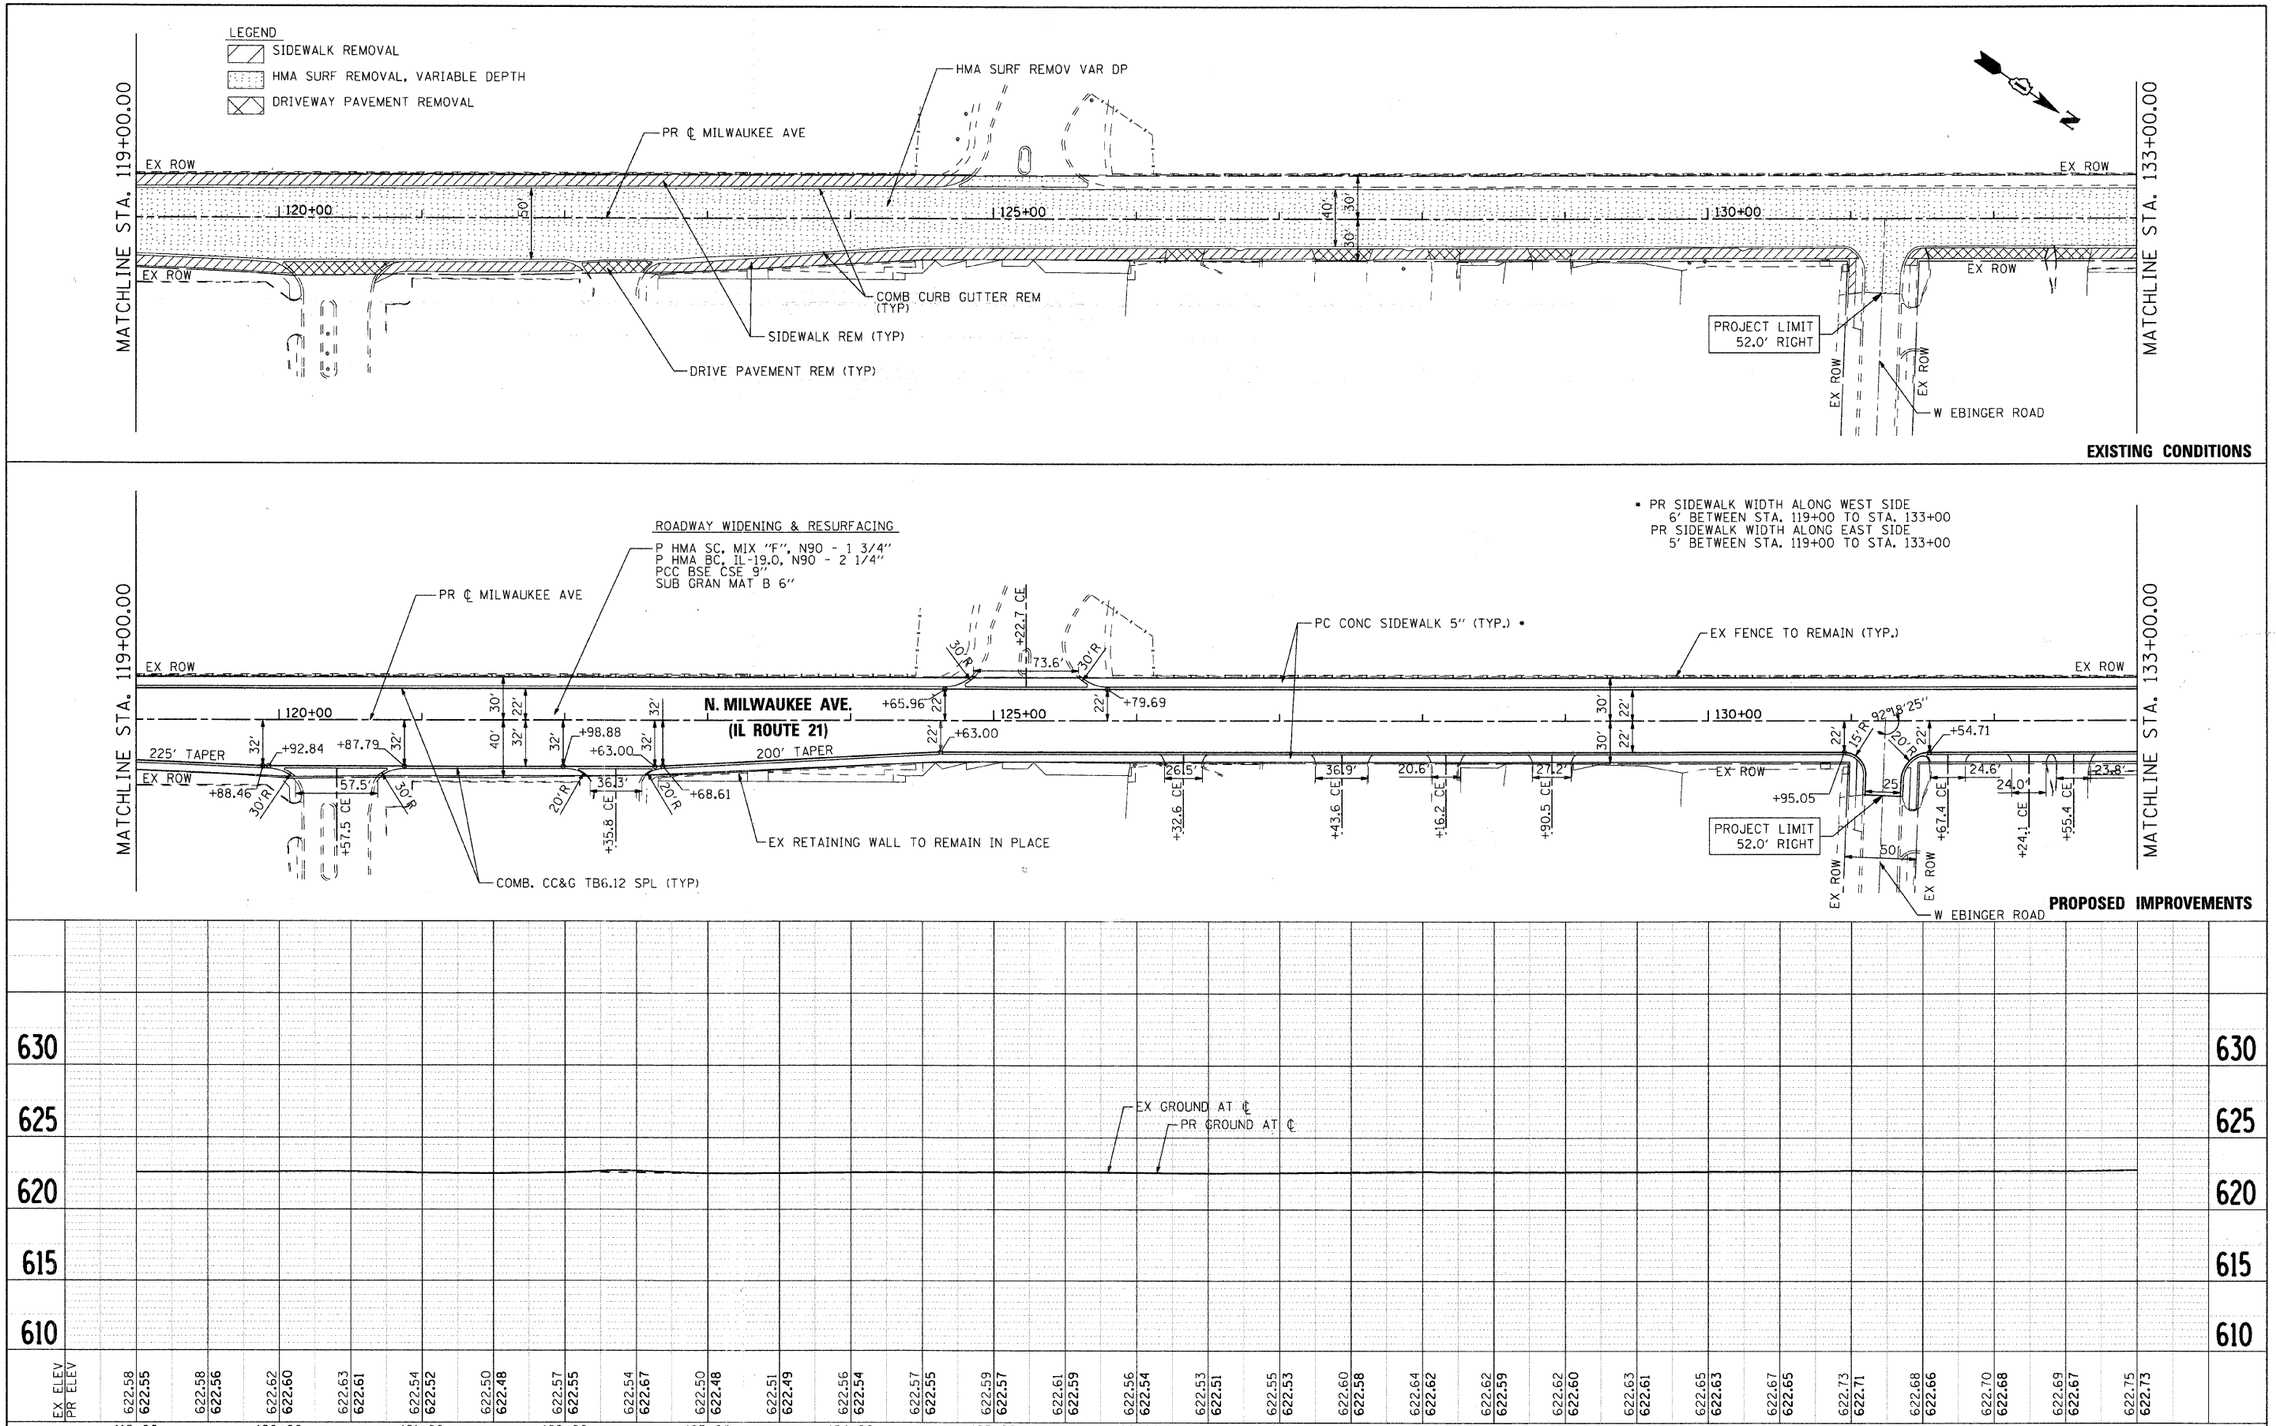

PLAN — NOTE BOOK NO. — SURVEYED / PLOTTED / ALIGNMENT CHECKED / R.I. OF WAY CHECKED / CADD FILE NAME — BY — DATE

PROFILE — NOTE BOOK NO. — SURVEYED / PLOTTED / GRADES CHECKED / B.M. NOTED / STRUCTURE NOTATNS CHKD — BY — DATE

SEC Group, Inc.
Illinois Professional Design Firm # 184-000108
Engineering
Surveying
Planning
Landscape Architecture
McHenry • Yorkville • New Lenox • Chicago
www.secgroupinc.com

USER NAME = chartke	DESIGNED - JPA	REVISED -	
	DRAWN - JPA	REVISED -	
PLOT SCALE = 1" = 50'	CHECKED - JLP	REVISED -	
PLOT DATE = 12/22/2008	DATE - 12/16/08	REVISED -	

VILLAGE OF NILES

ROADWAY PLAN AND PROFILE
N. MILWAUKEE AVE (IL ROUTE 21)

SCALE: 1" = 50' | SHEET NO. 2 OF 6 SHEETS | STA. 119+00 TO STA. 133+00

F.A.U. RTE.	SECTION	COUNTY	TOTAL SHEETS	SHEET NO.
3513	08-00107-00-PV	COOK	169	15

CONTRACT NO. [illegible]

FED. ROAD DIST. NO. | ILLINOIS | FED. AID PROJECT M -8003(723)

MILWAUKEE AVENUE IMPROVEMENTS
060253
060253-pnp-02.dgn